CONTRACT NO. 66442

F.A. RTE.	SECTION	COUNTY	TOTAL SHEETS	SHEET NO.
619	70 RS-5 & I	LASALLE	214	174
STA. 908+59.67		TO STA. 909+50.00		
FED. ROAD DIST. NO.	ILLINOIS	FED. AID PROJECT		

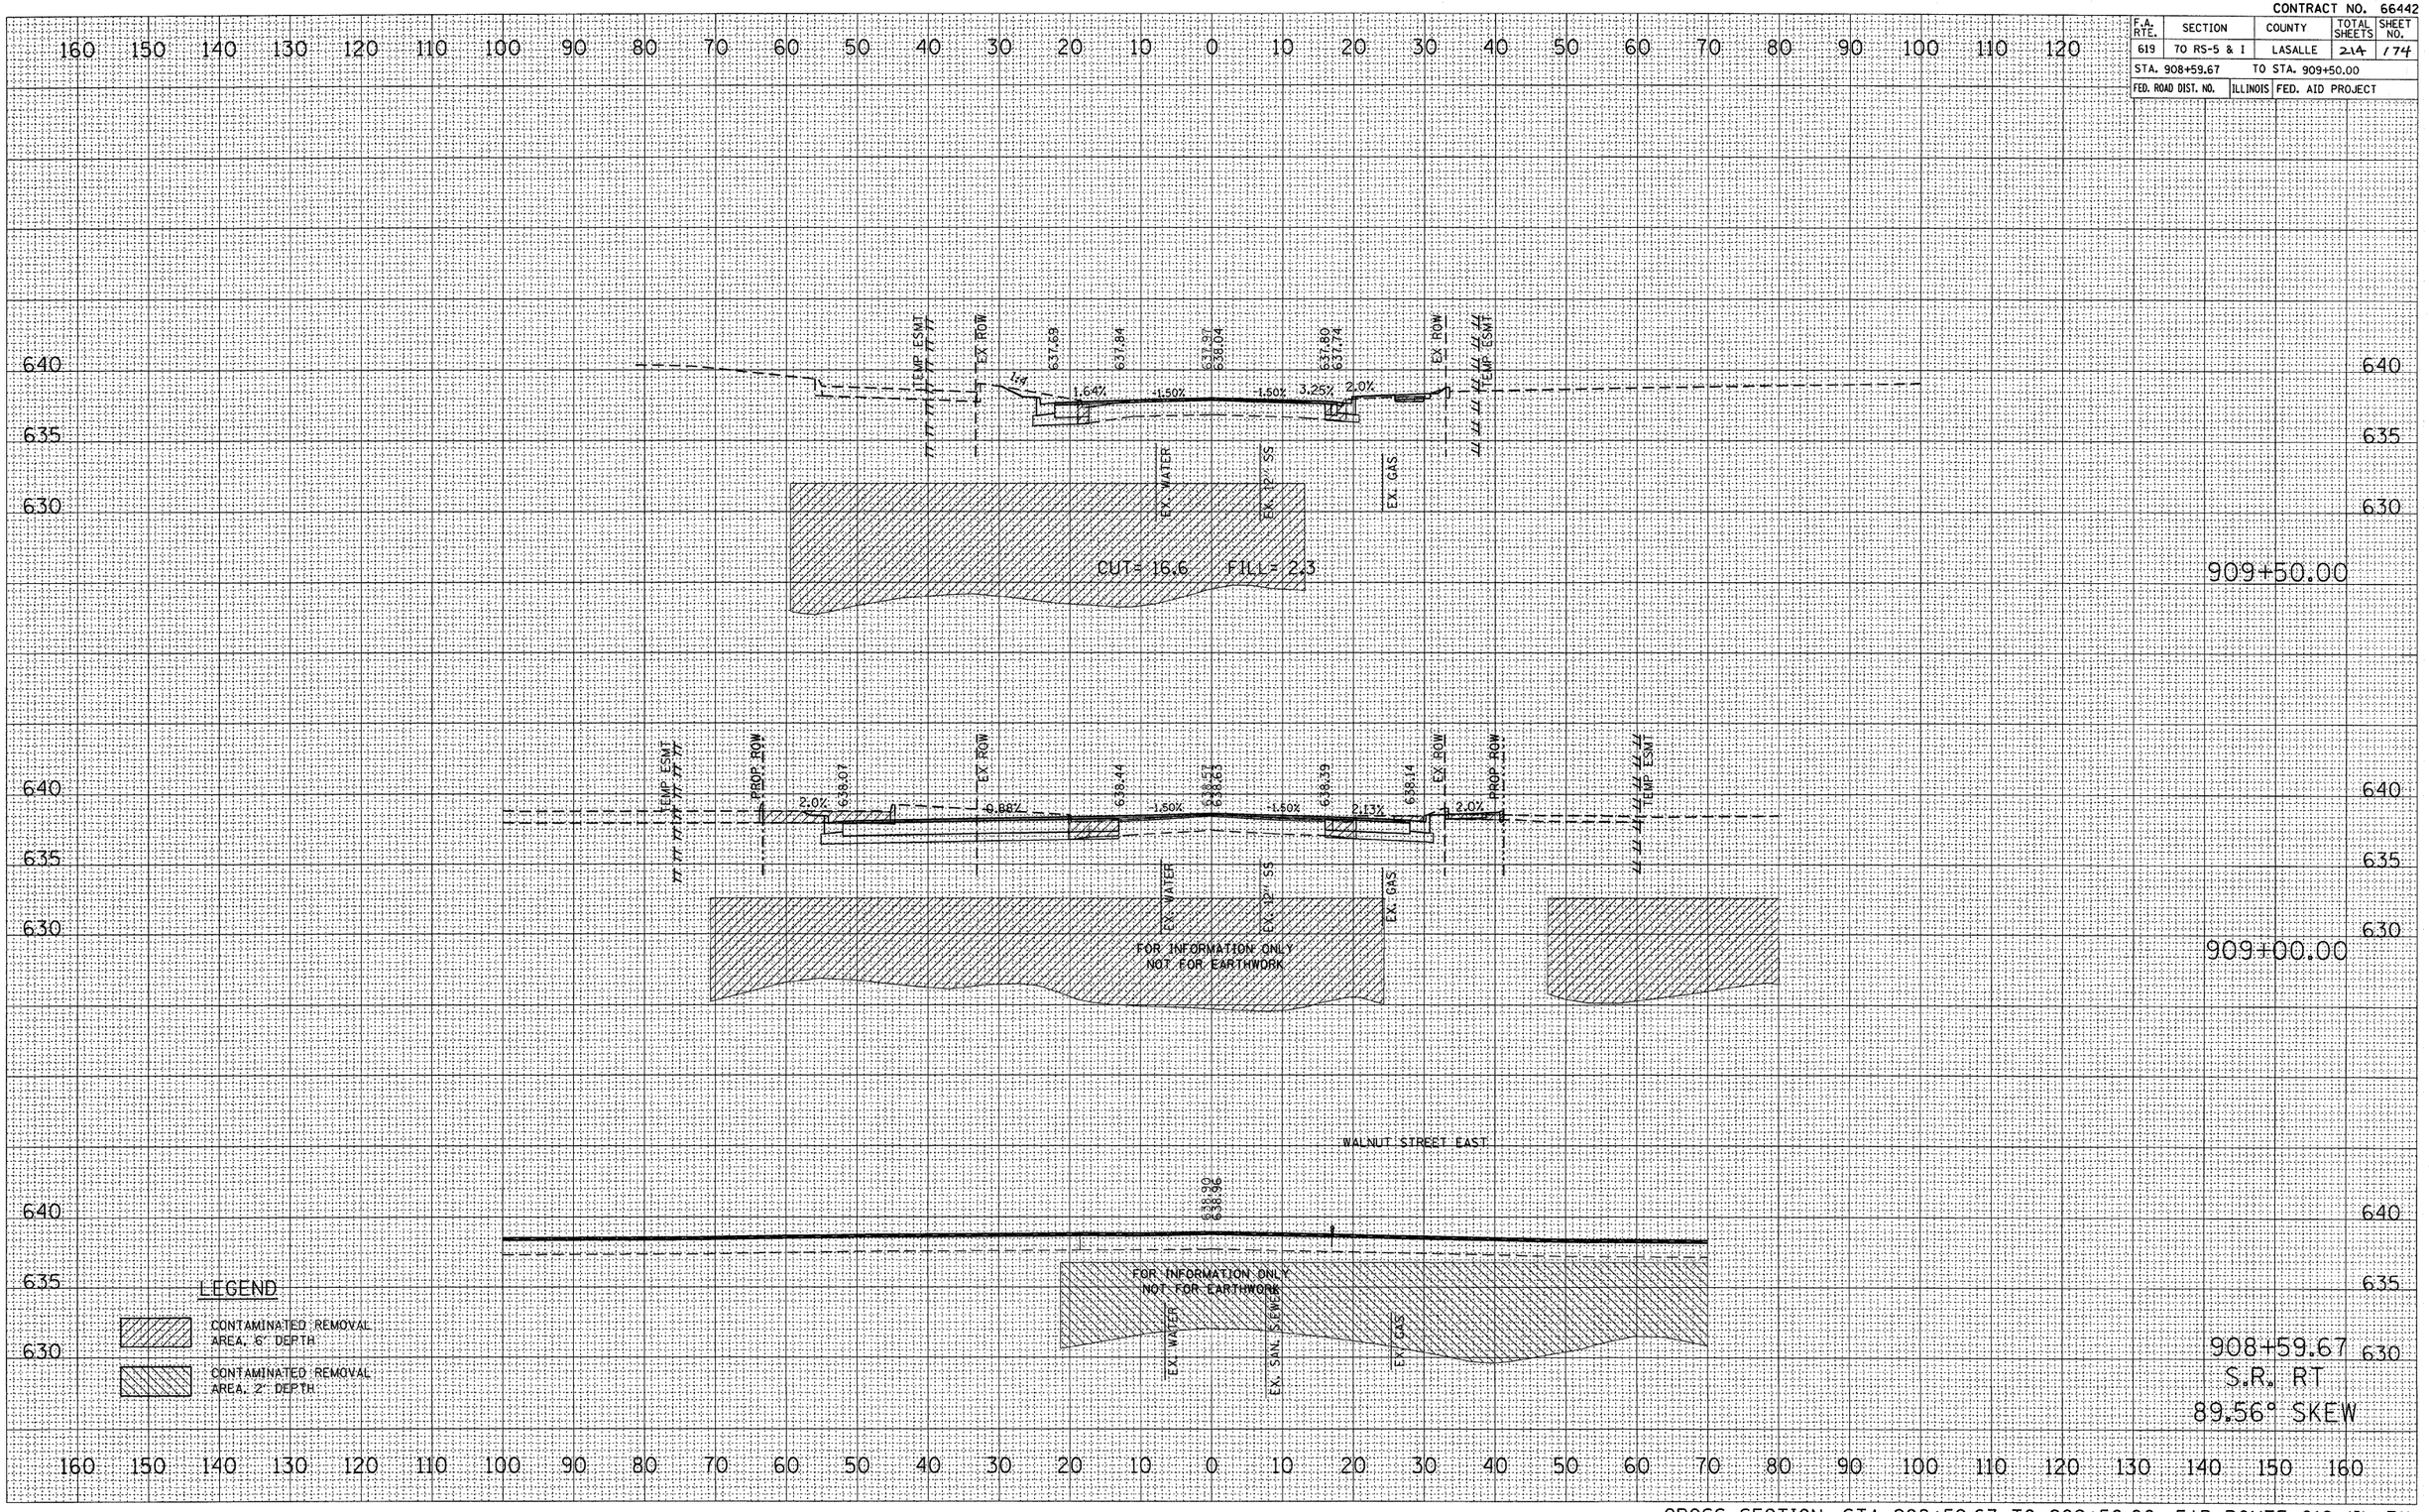

CROSS SECTION, STA 908+59.67 TO 909+50.00, FAP ROUTE 619 (IL 71)

FINAL SURVEY — NOTE BOOK — NO. — BY — DATE — SURVEYED — PLOTTED — TEMPLATE — AREAS — AREAS CHECKED

ORIGINAL SURVEY — NOTE BOOK — NO. — BY — DATE — SURVEYED — PLOTTED — TEMPLATE — AREAS — AREAS CHECKED

PLOT DATE = Aug. 23, 2010 - 8:45:17 PM
FILE NAME = c:\projects\bergantino\p1\sht\bergantino_p1_sht_xsec.dgn
PLOT SCALE = 10.0000 ' / IN.
USER NAME = bergantino_p1