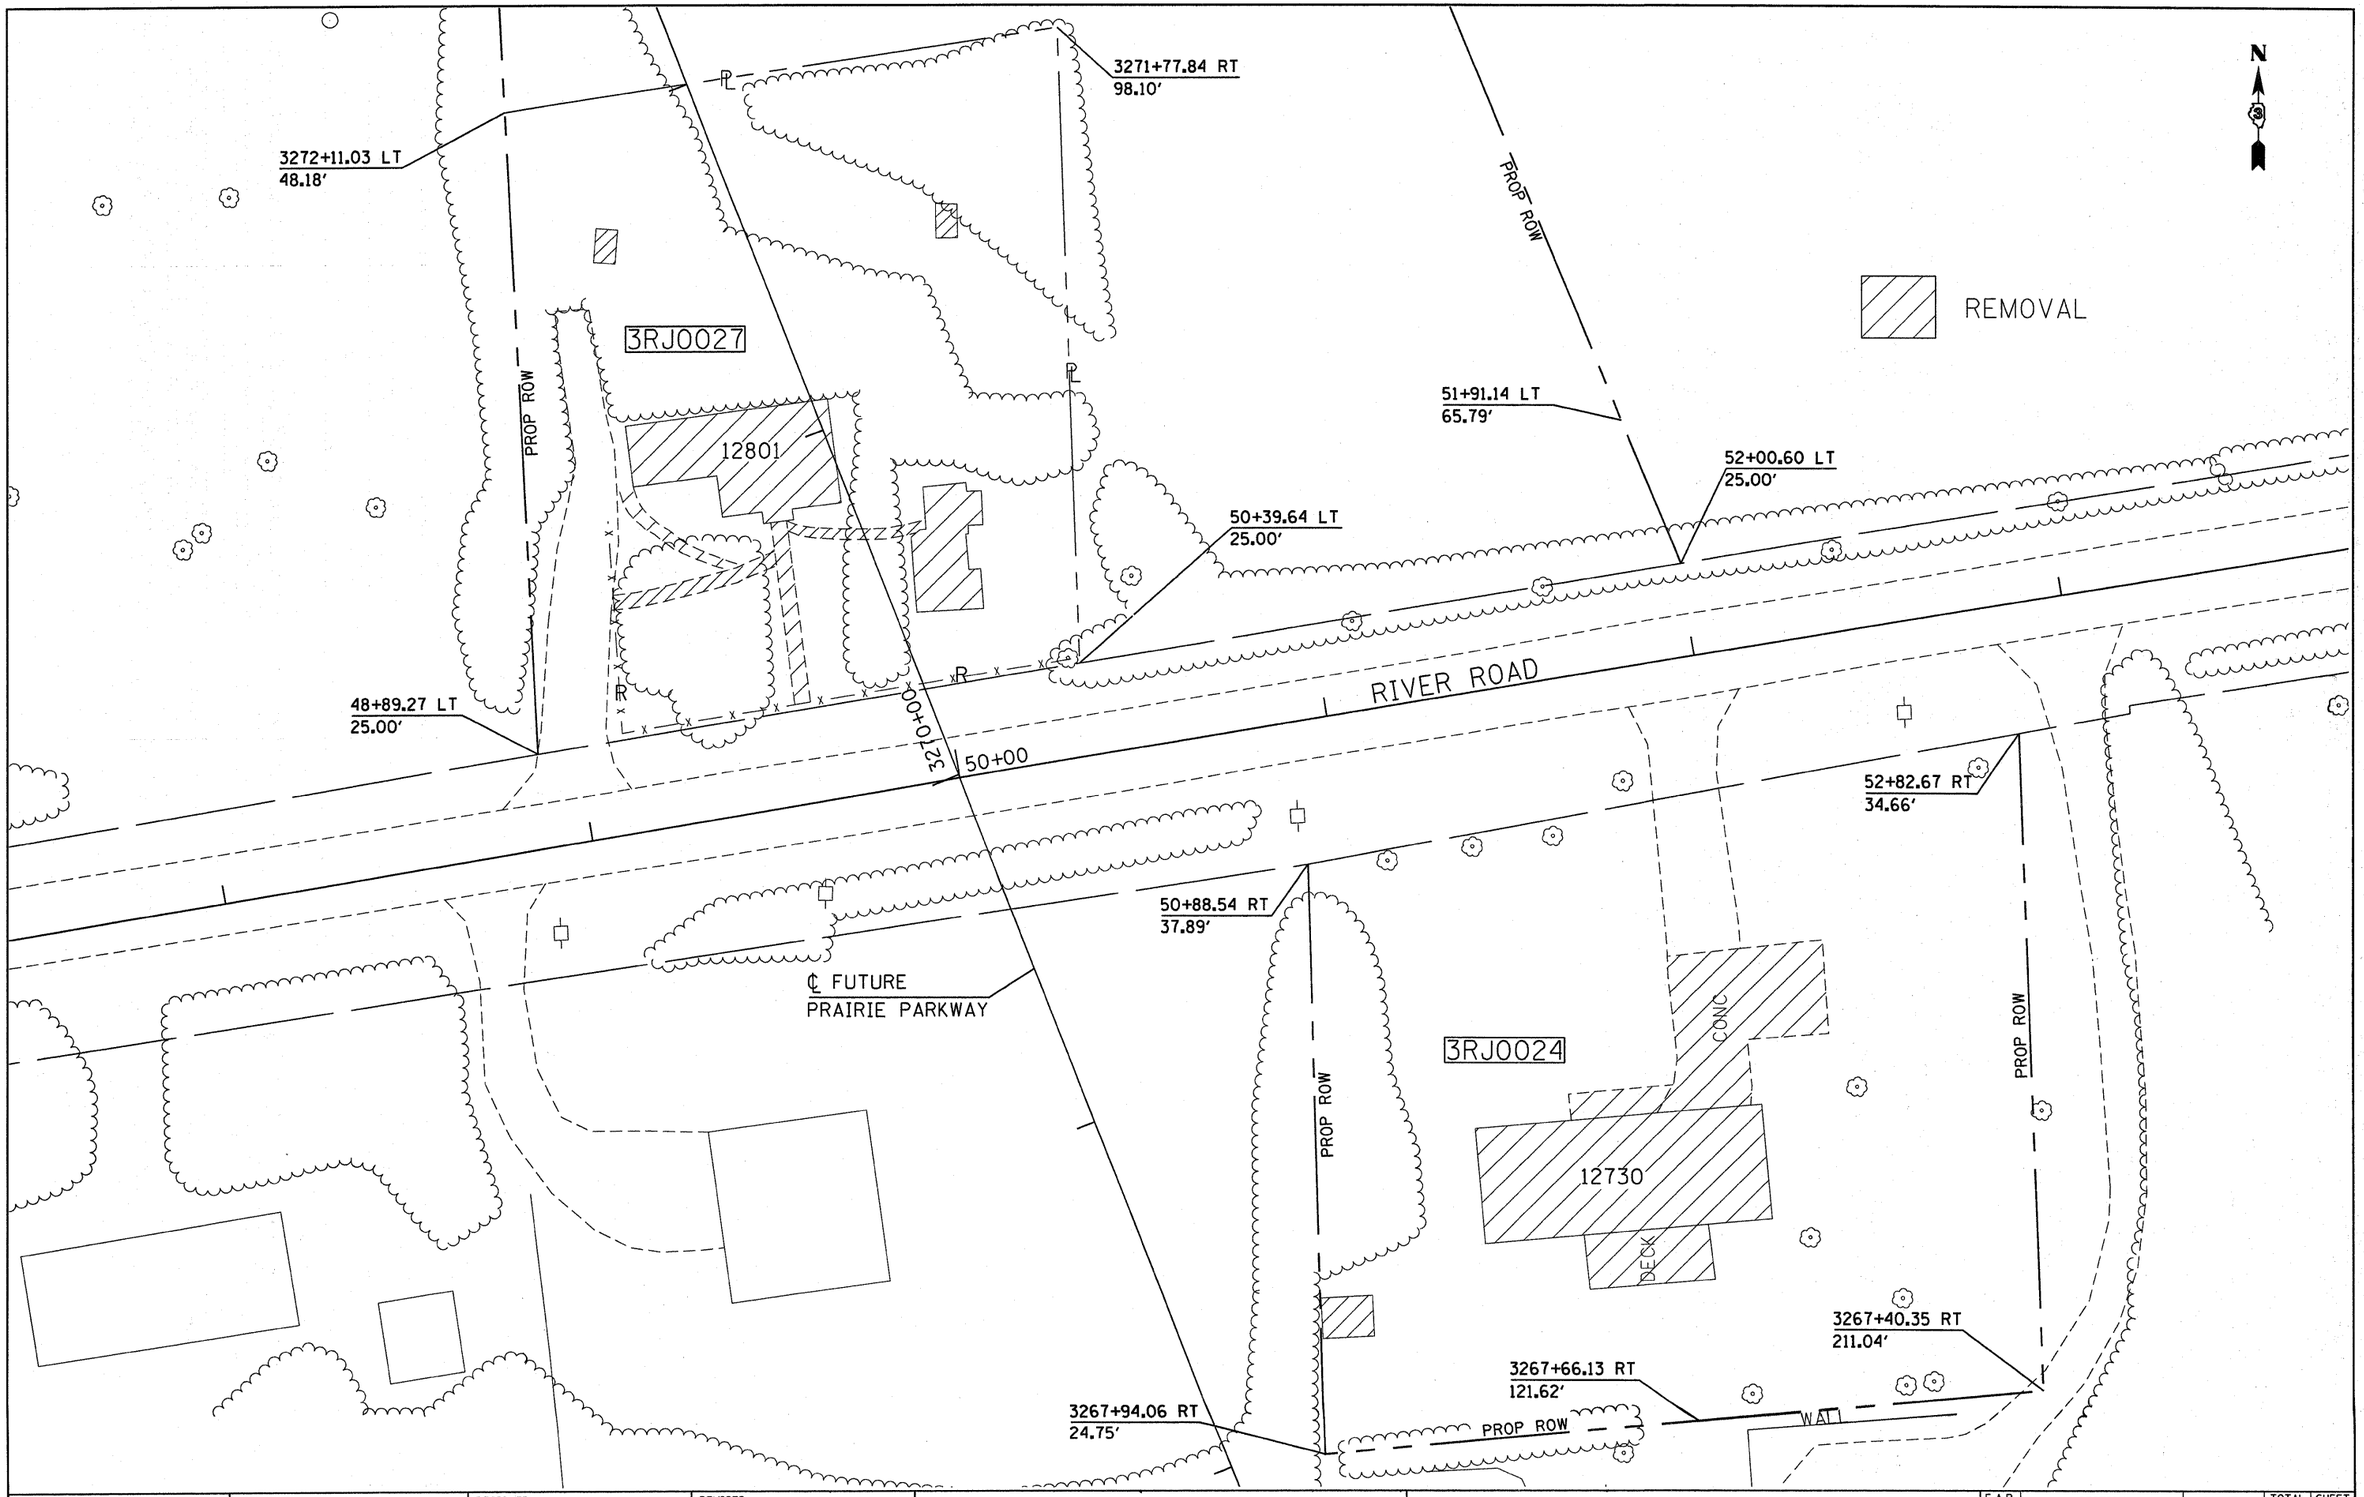

FILE NAME = c:\pw_work\pwidot\duncanbd\d0214303\D366A63-sht-details.DGN	USER NAME = duncanbd	DESIGNED -	REVISED -
		DRAWN -	REVISED -
	PLOT SCALE = 20.0000 ' / IN.	CHECKED -	REVISED -
	PLOT DATE = Oct 25, 2010 - 02:40:32 PM	DATE -	REVISED -

STATE OF ILLINOIS
DEPARTMENT OF TRANSPORTATION

PLAN VIEW

SCALE: | SHEET NO. OF SHEETS | STA. | TO STA.

F.A.P. RTE.	SECTION	COUNTY	TOTAL SHEETS	SHEET NO.
319	(47-3)DM	KENDALL	3	3
		CONTRACT NO. 66A63		
	ILLINOIS	FED. AID PROJECT		