FINAL SURVEY	NOTE BOOK	
	SURVEYED	
	PLOTTED	
	TEMPLATE	
	AREAS	
NO.	AREAS CHECKED	

BY	DATE

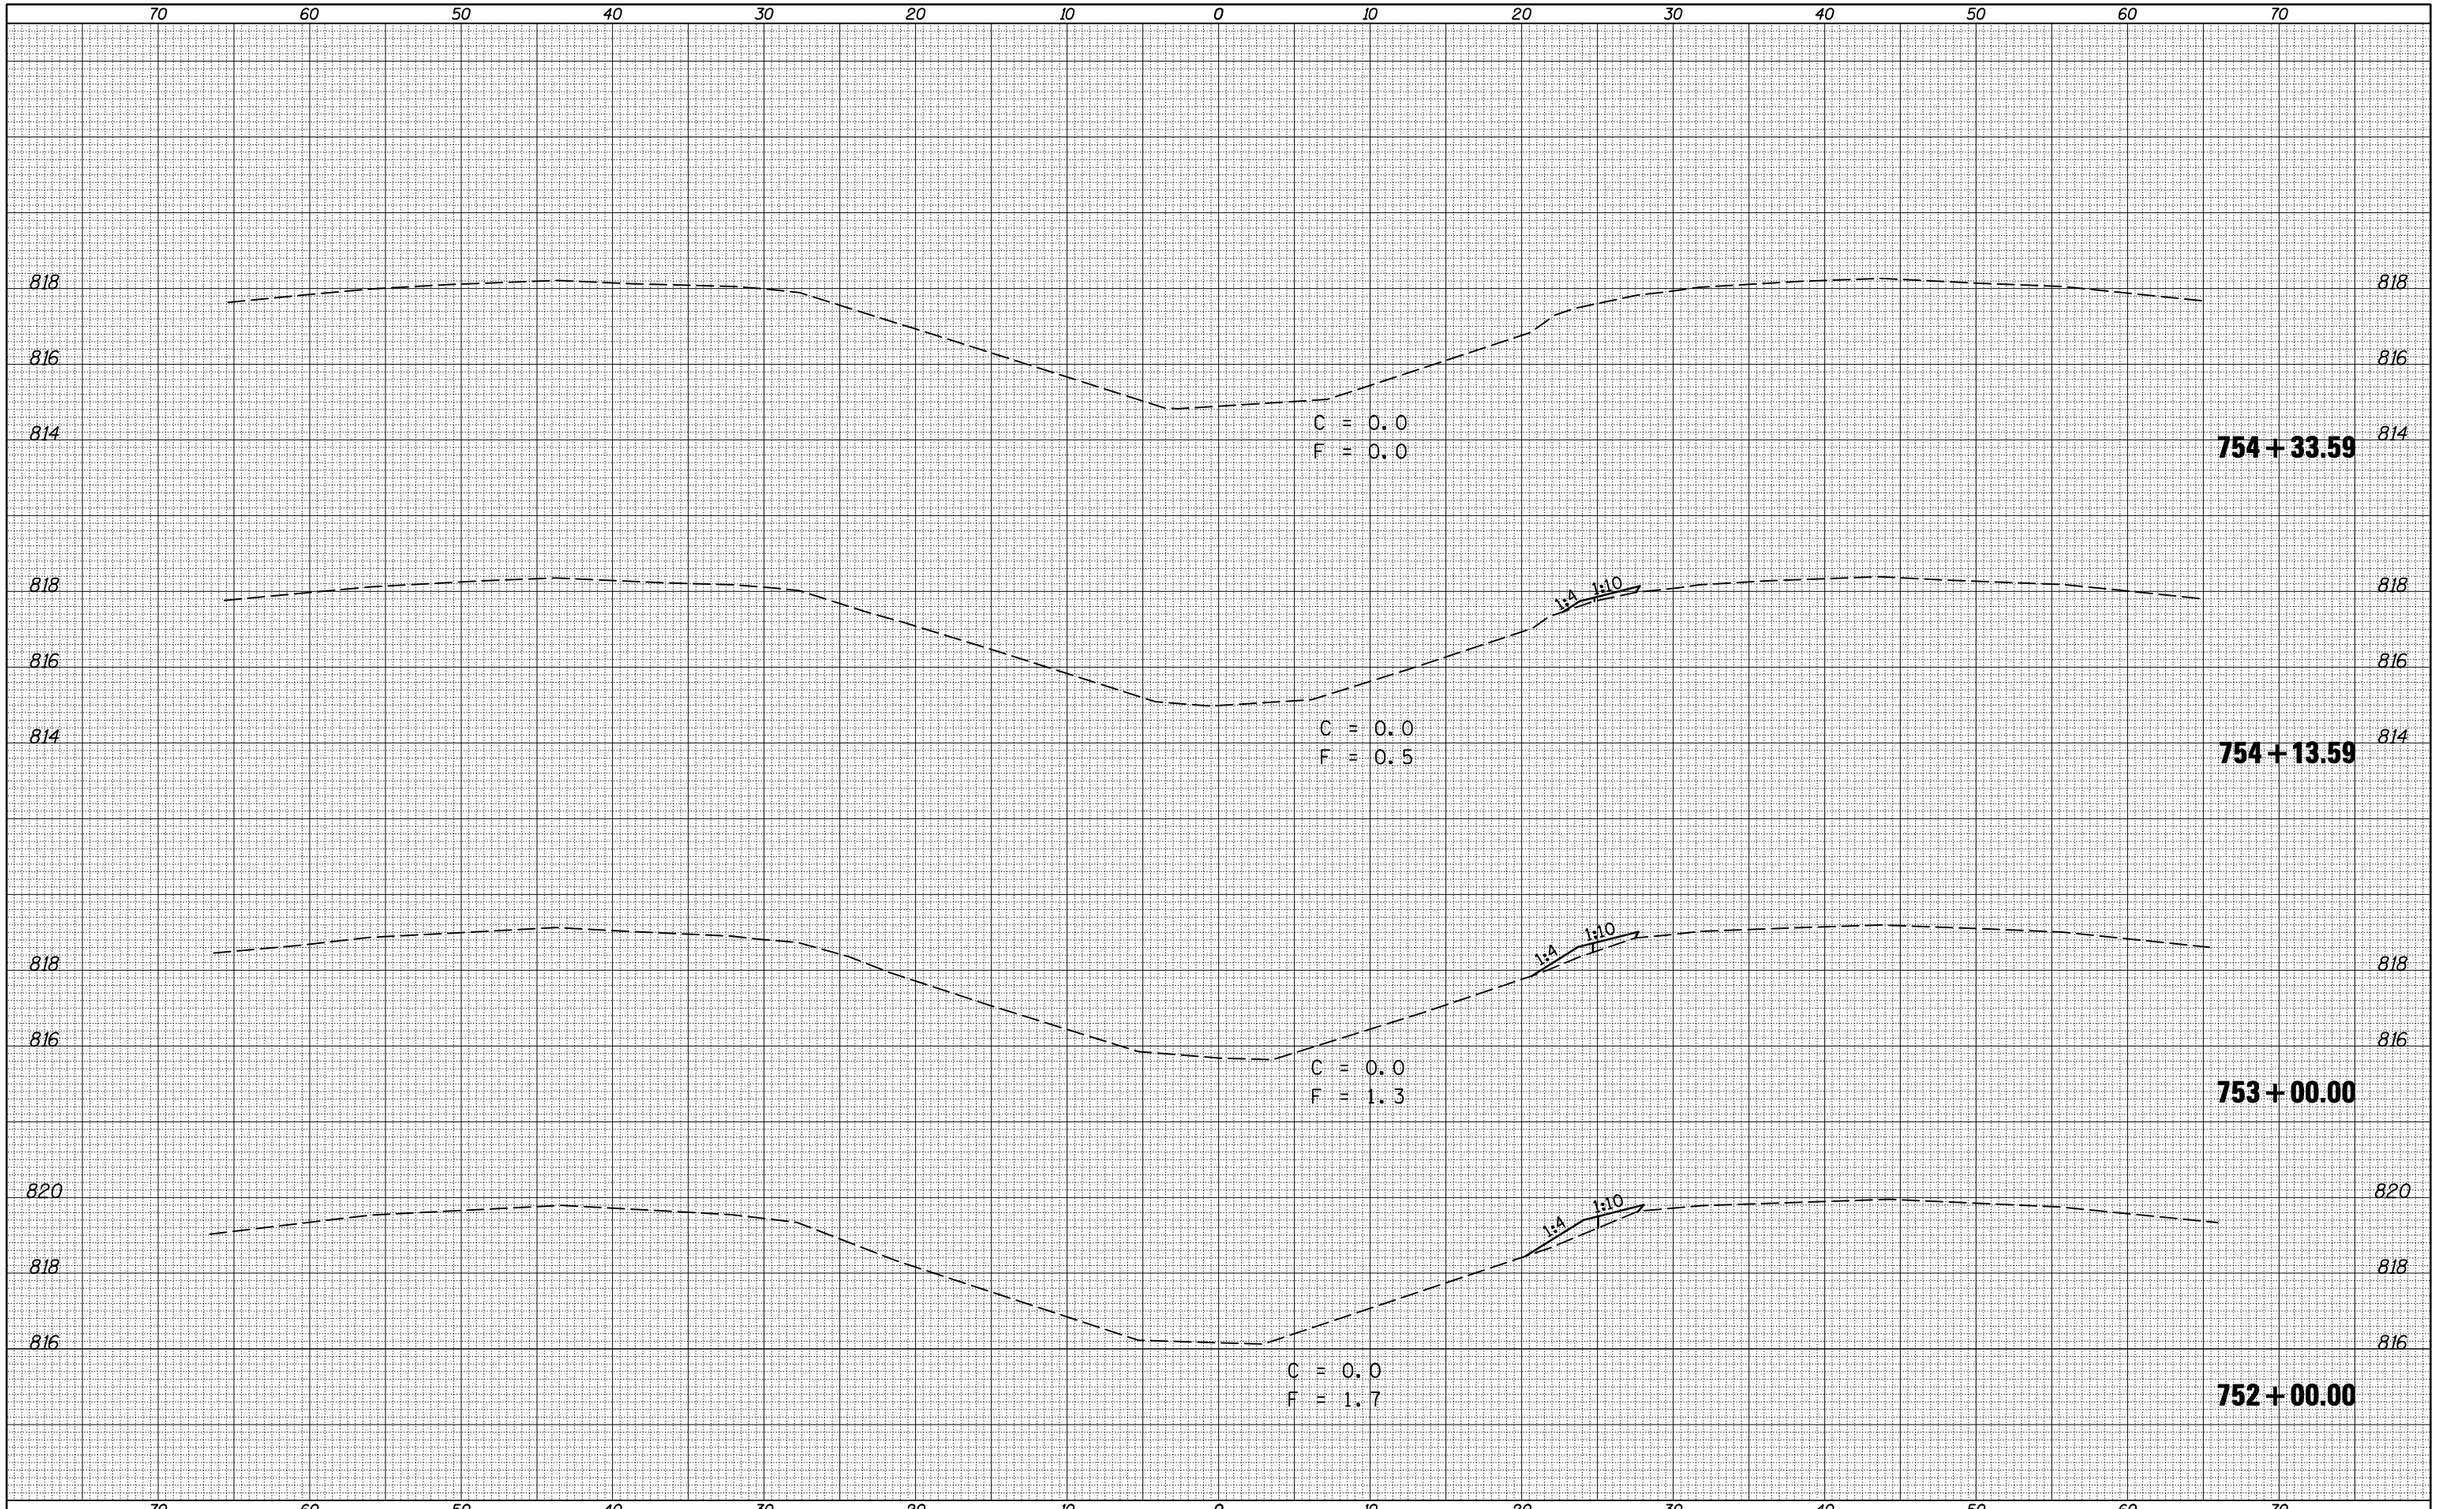

ORIGINAL SURVEY	NOTE BOOK	
	SURVEYED	
	PLOTTED	
	TEMPLATE	
	AREAS	
NO.	AREAS CHECKED	

BY	DATE

FILE NAME = c:\pw_work\pwidot\hoganbj\d0239502\D570550-sht-XS-GR_749+90.dgn	USER NAME = hoganbj	DESIGNED - BJM	REVISED -
		DRAWN -	REVISED -
	PLOT SCALE = 10.0000 ' / IN.	CHECKED -	REVISED -
	PLOT DATE = 10/21/2010	DATE - 09/14/10	REVISED -

STATE OF ILLINOIS
DEPARTMENT OF TRANSPORTATION

E.B. INSIDE SHOULDER EARTHWORK
FOR GUARDRAIL PLACEMENT

SCALE: | SHEET NO. 2 OF 2 SHEETS | STA. 752+00.00 TO STA. 754+33.59

F.A.I. RTE.	SECTION	COUNTY	TOTAL SHEETS	SHEET NO.
74	(57-20(1),21,22)RS-3	McLean	150	101
		CONTRACT NO. 70550		
		ILLINOIS FED. AID PROJECT		