FINAL SURVEY	NOTE BOOK	NO.
SURVEYED		
PLOTTED		
TEMPLATE		
AREAS		
AREAS CHECKED		

BY	DATE

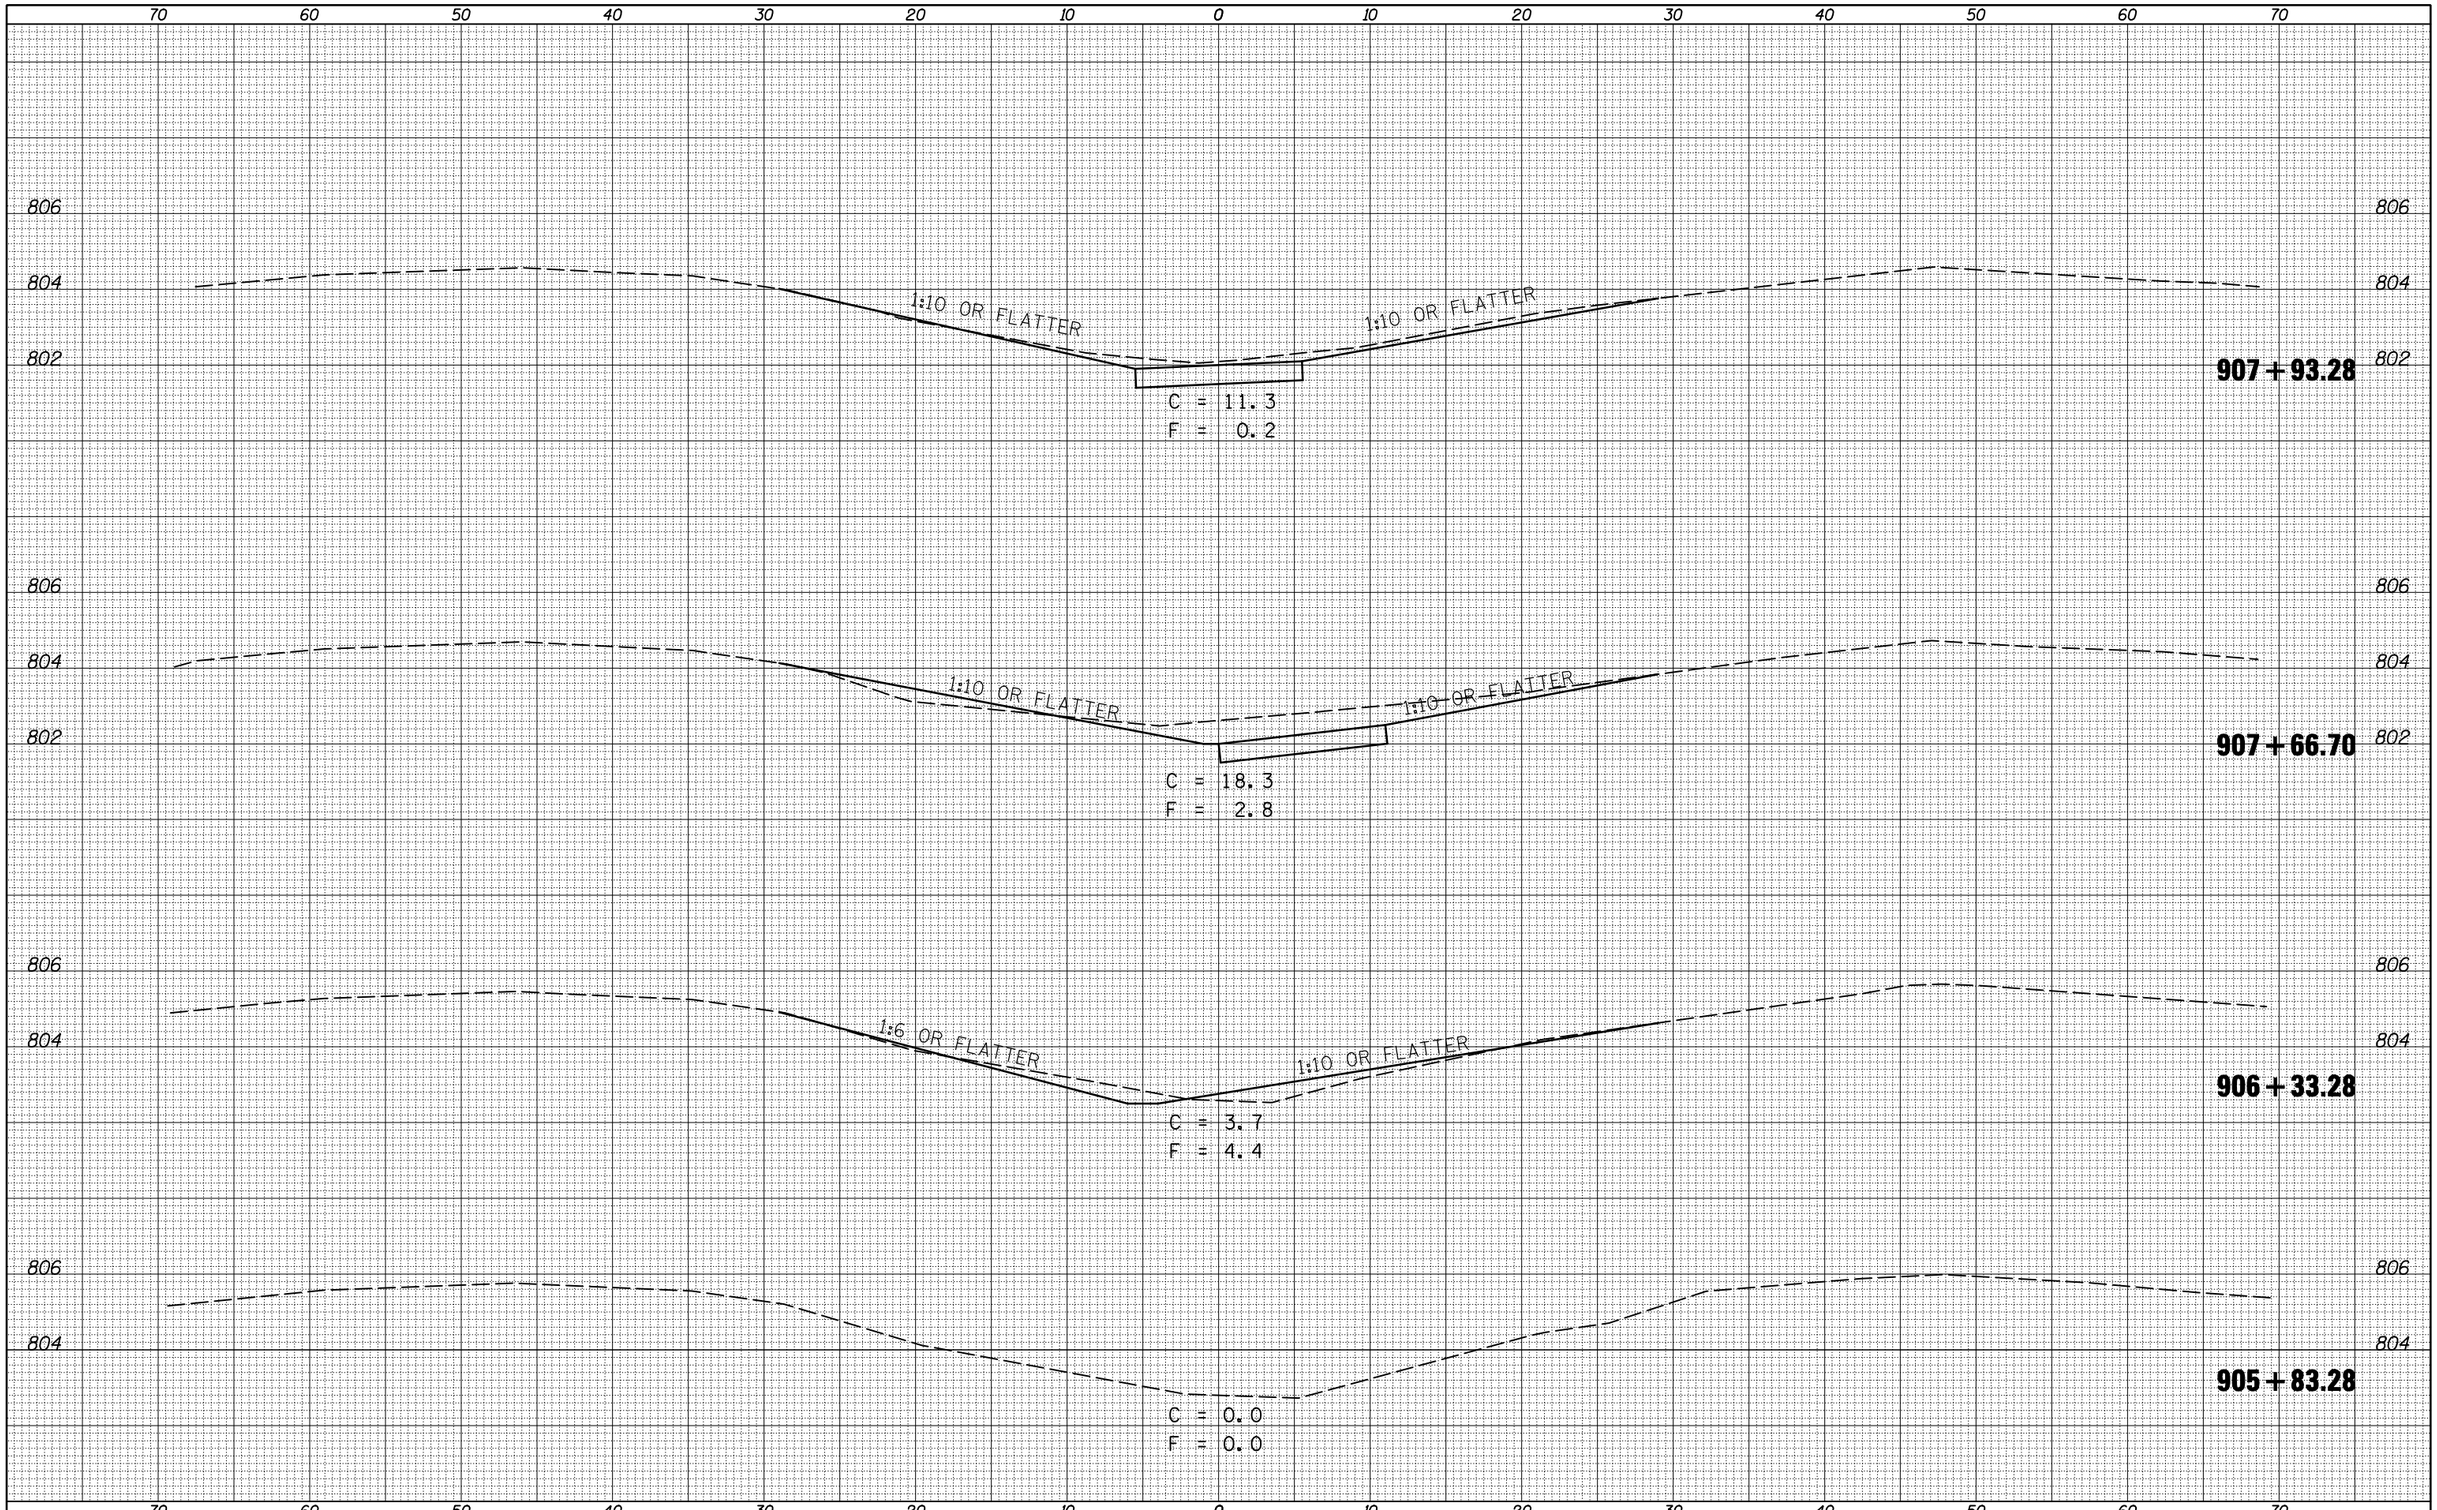

ORIGINAL SURVEY	NOTE BOOK	NO.
SURVEYED		
PLOTTED		
TEMPLATE		
AREAS		
AREAS CHECKED		

BY	DATE

FILE NAME = c:\pw_work\pwidot\hoganbj\d0239505\D570550-sht-xs_0123.dgn	USER NAME = hoganbj	DESIGNED - BJM	REVISED -
		DRAWN -	REVISED -
	PLOT SCALE = 10.0000 ' / IN.	CHECKED -	REVISED -
	PLOT DATE = 10/21/2010	DATE - 09/10/10	REVISED -

STATE OF ILLINOIS
DEPARTMENT OF TRANSPORTATION

EARTHWORK FOR ATTNUATOR BASES AT MEDIAN PIERS
S.N. 057-0123

SCALE: | SHEET NO. 1 OF 3 SHEETS | STA. 905+83.28 TO STA. 907+93.28

F.A.I. RTE.	SECTION	COUNTY	TOTAL SHEETS	SHEET NO.
74	(57-20(1),21,22)RS-3	McLean	150	108
		CONTRACT NO. 70550		
	ILLINOIS	FED. AID PROJECT		