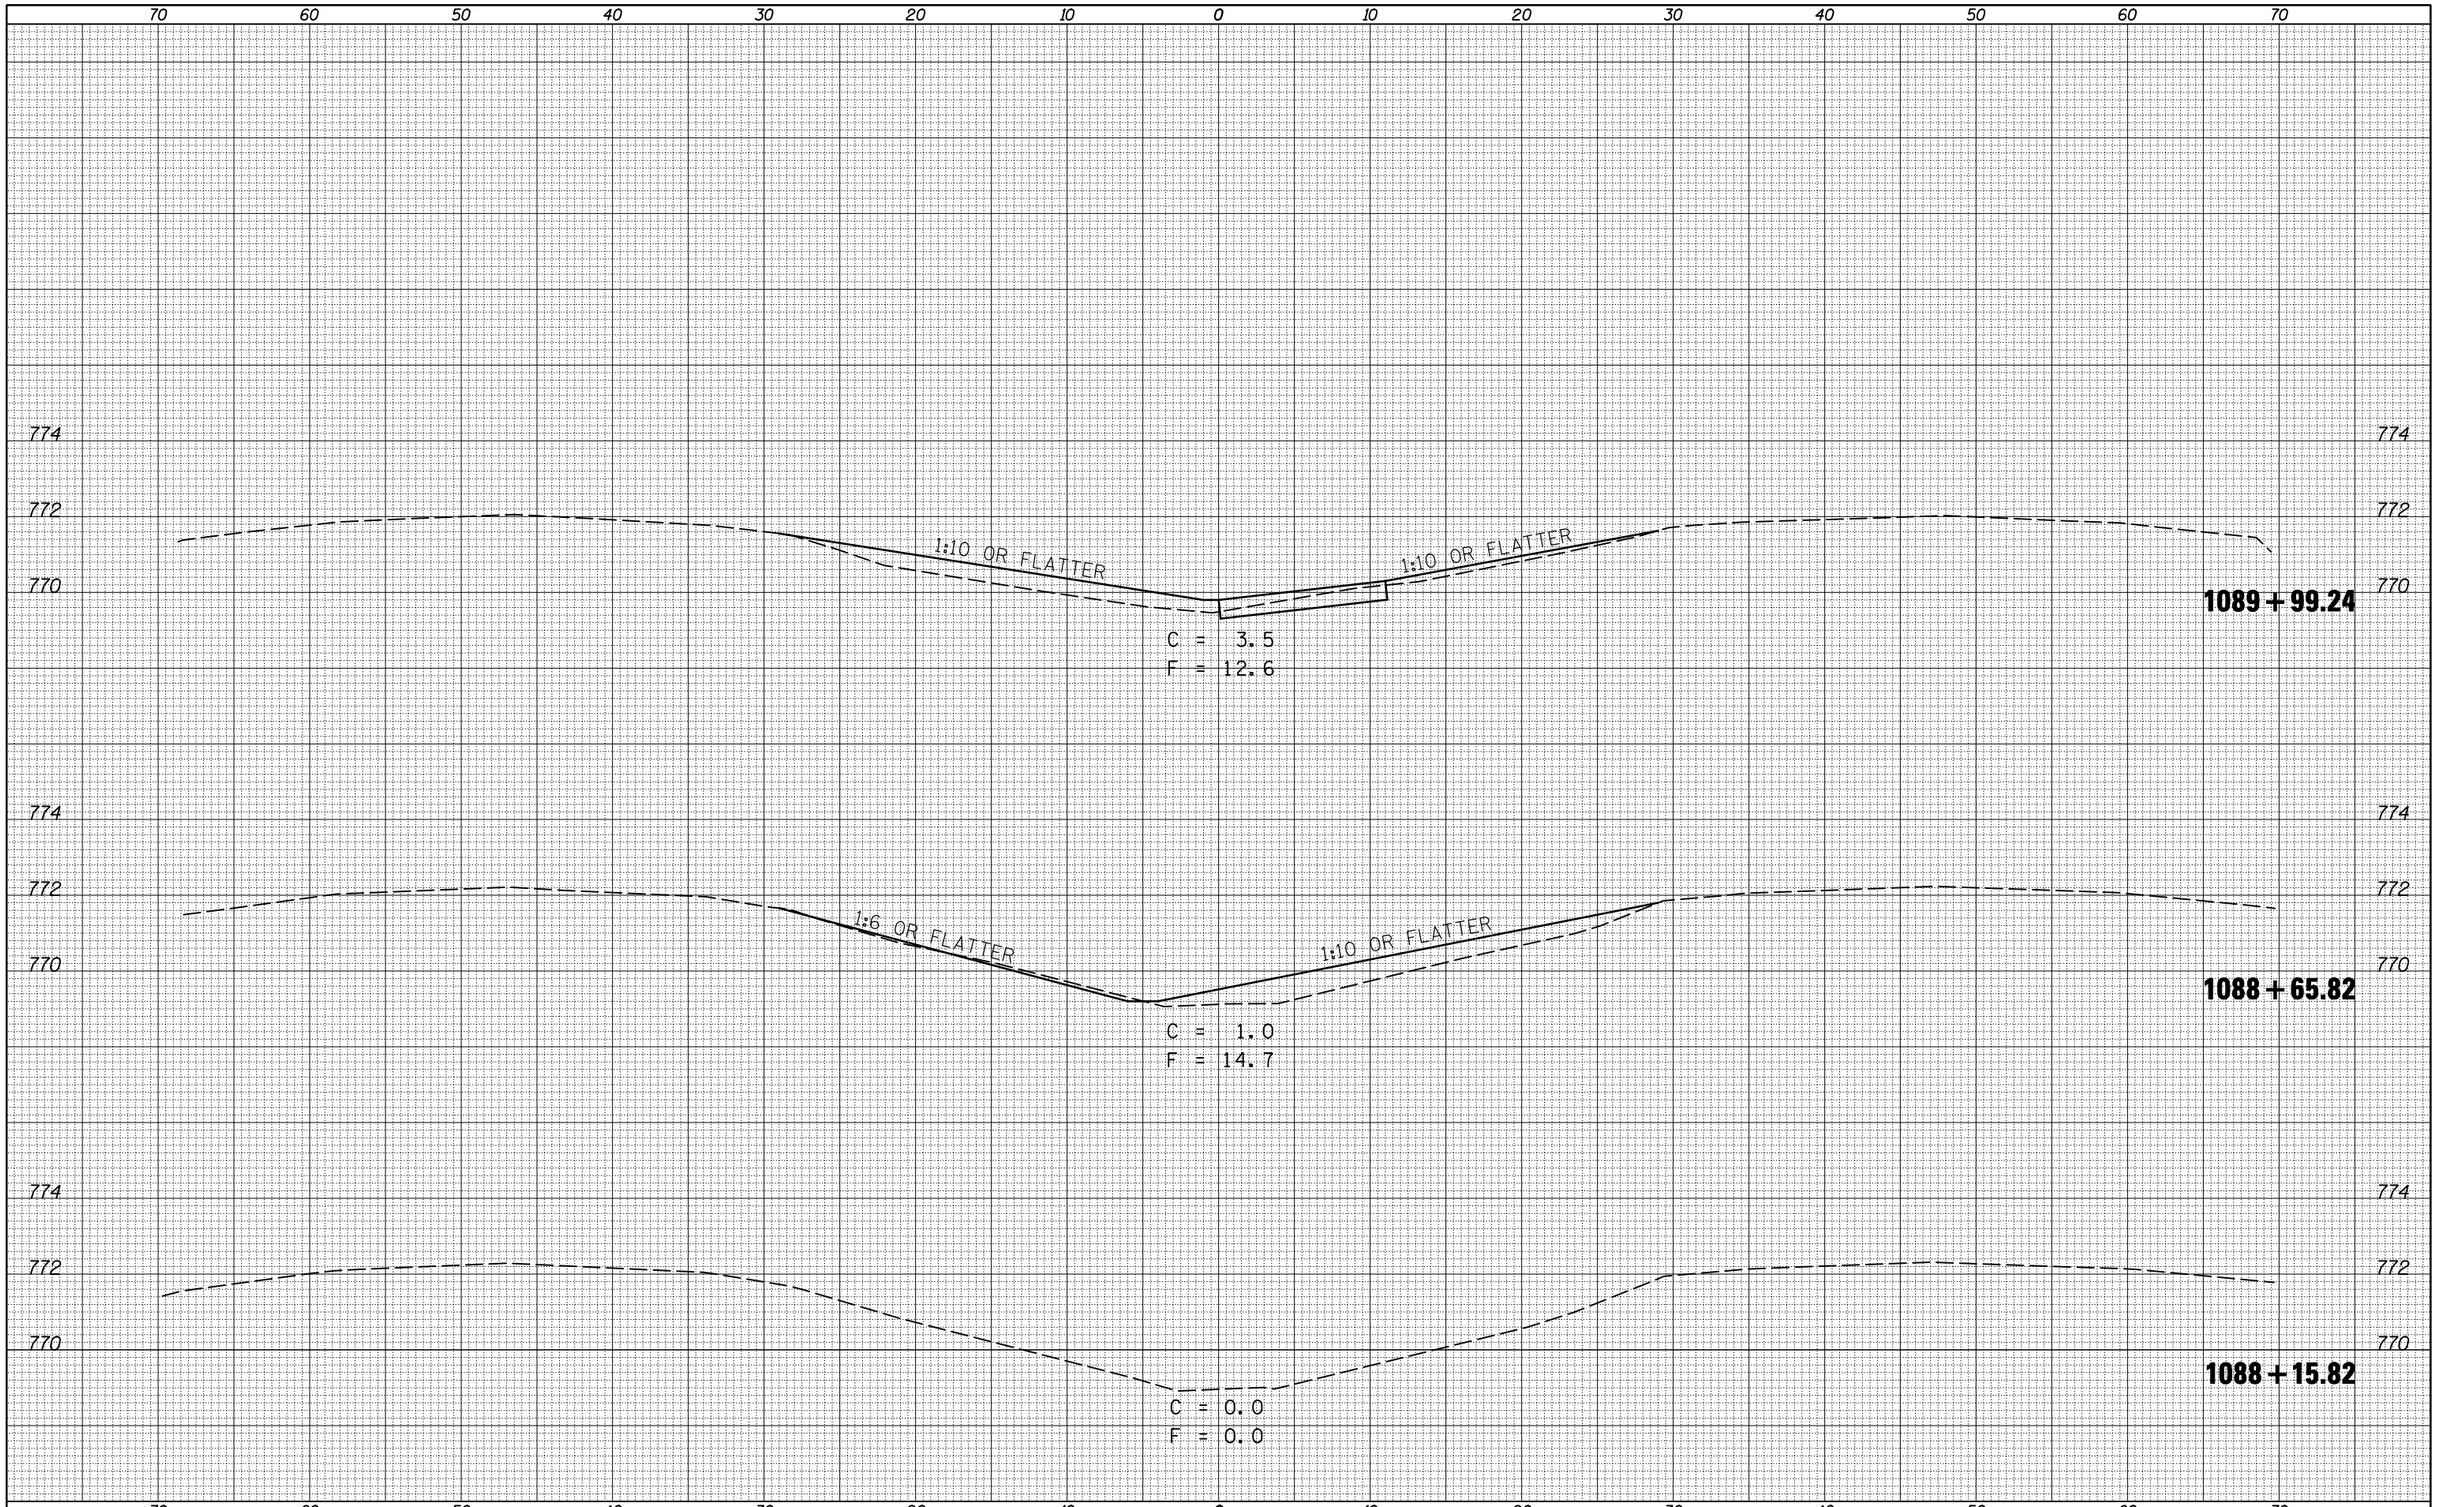

FINAL SURVEY		BY	DATE
NOTE BOOK	SURVEYED		
	PLOTTED		
	TEMPLATE		
	AREAS		
NO.	AREAS CHECKED		

ORIGINAL SURVEY		BY	DATE
NOTE BOOK	SURVEYED		
	PLOTTED		
	TEMPLATE		
	AREAS		
NO.	AREAS CHECKED		

FILE NAME = c:\pw_work\pwidot\hoganbj\d0239505\D570550-sht-xs_0127.dgn	USER NAME = hoganbj	DESIGNED - BJM	REVISED -
		DRAWN -	REVISED -
	PLOT SCALE = 10.0000 ' / IN.	CHECKED -	REVISED -
	PLOT DATE = 10/21/2010	DATE - 09/10/10	REVISED -

STATE OF ILLINOIS
DEPARTMENT OF TRANSPORTATION

EARTHWORK FOR ATTENUATOR BASES AT MEDIAN PIERS
S.N. 057-0127

SCALE: | SHEET NO. 1 OF 3 SHEETS | STA. 1088+15.82 TO STA. 1089+99.24

F.A.I RTE.	SECTION	COUNTY	TOTAL SHEETS	SHEET NO.
74	(57-20(1),21,22)RS-3	McLean	150	113

CONTRACT NO. 70550

ILLINOIS FED. AID PROJECT