FINAL SURVEY	BY	DATE
NOTE BOOK	SURVEYED	
NO.	PLOTTED	
	TEMPLATE	
	AREAS	
	AREAS CHECKED	

ORIGINAL SURVEY	BY	DATE
NOTE BOOK	SURVEYED	
NO.	PLOTTED	
	TEMPLATE	
	AREAS	
	AREAS CHECKED	

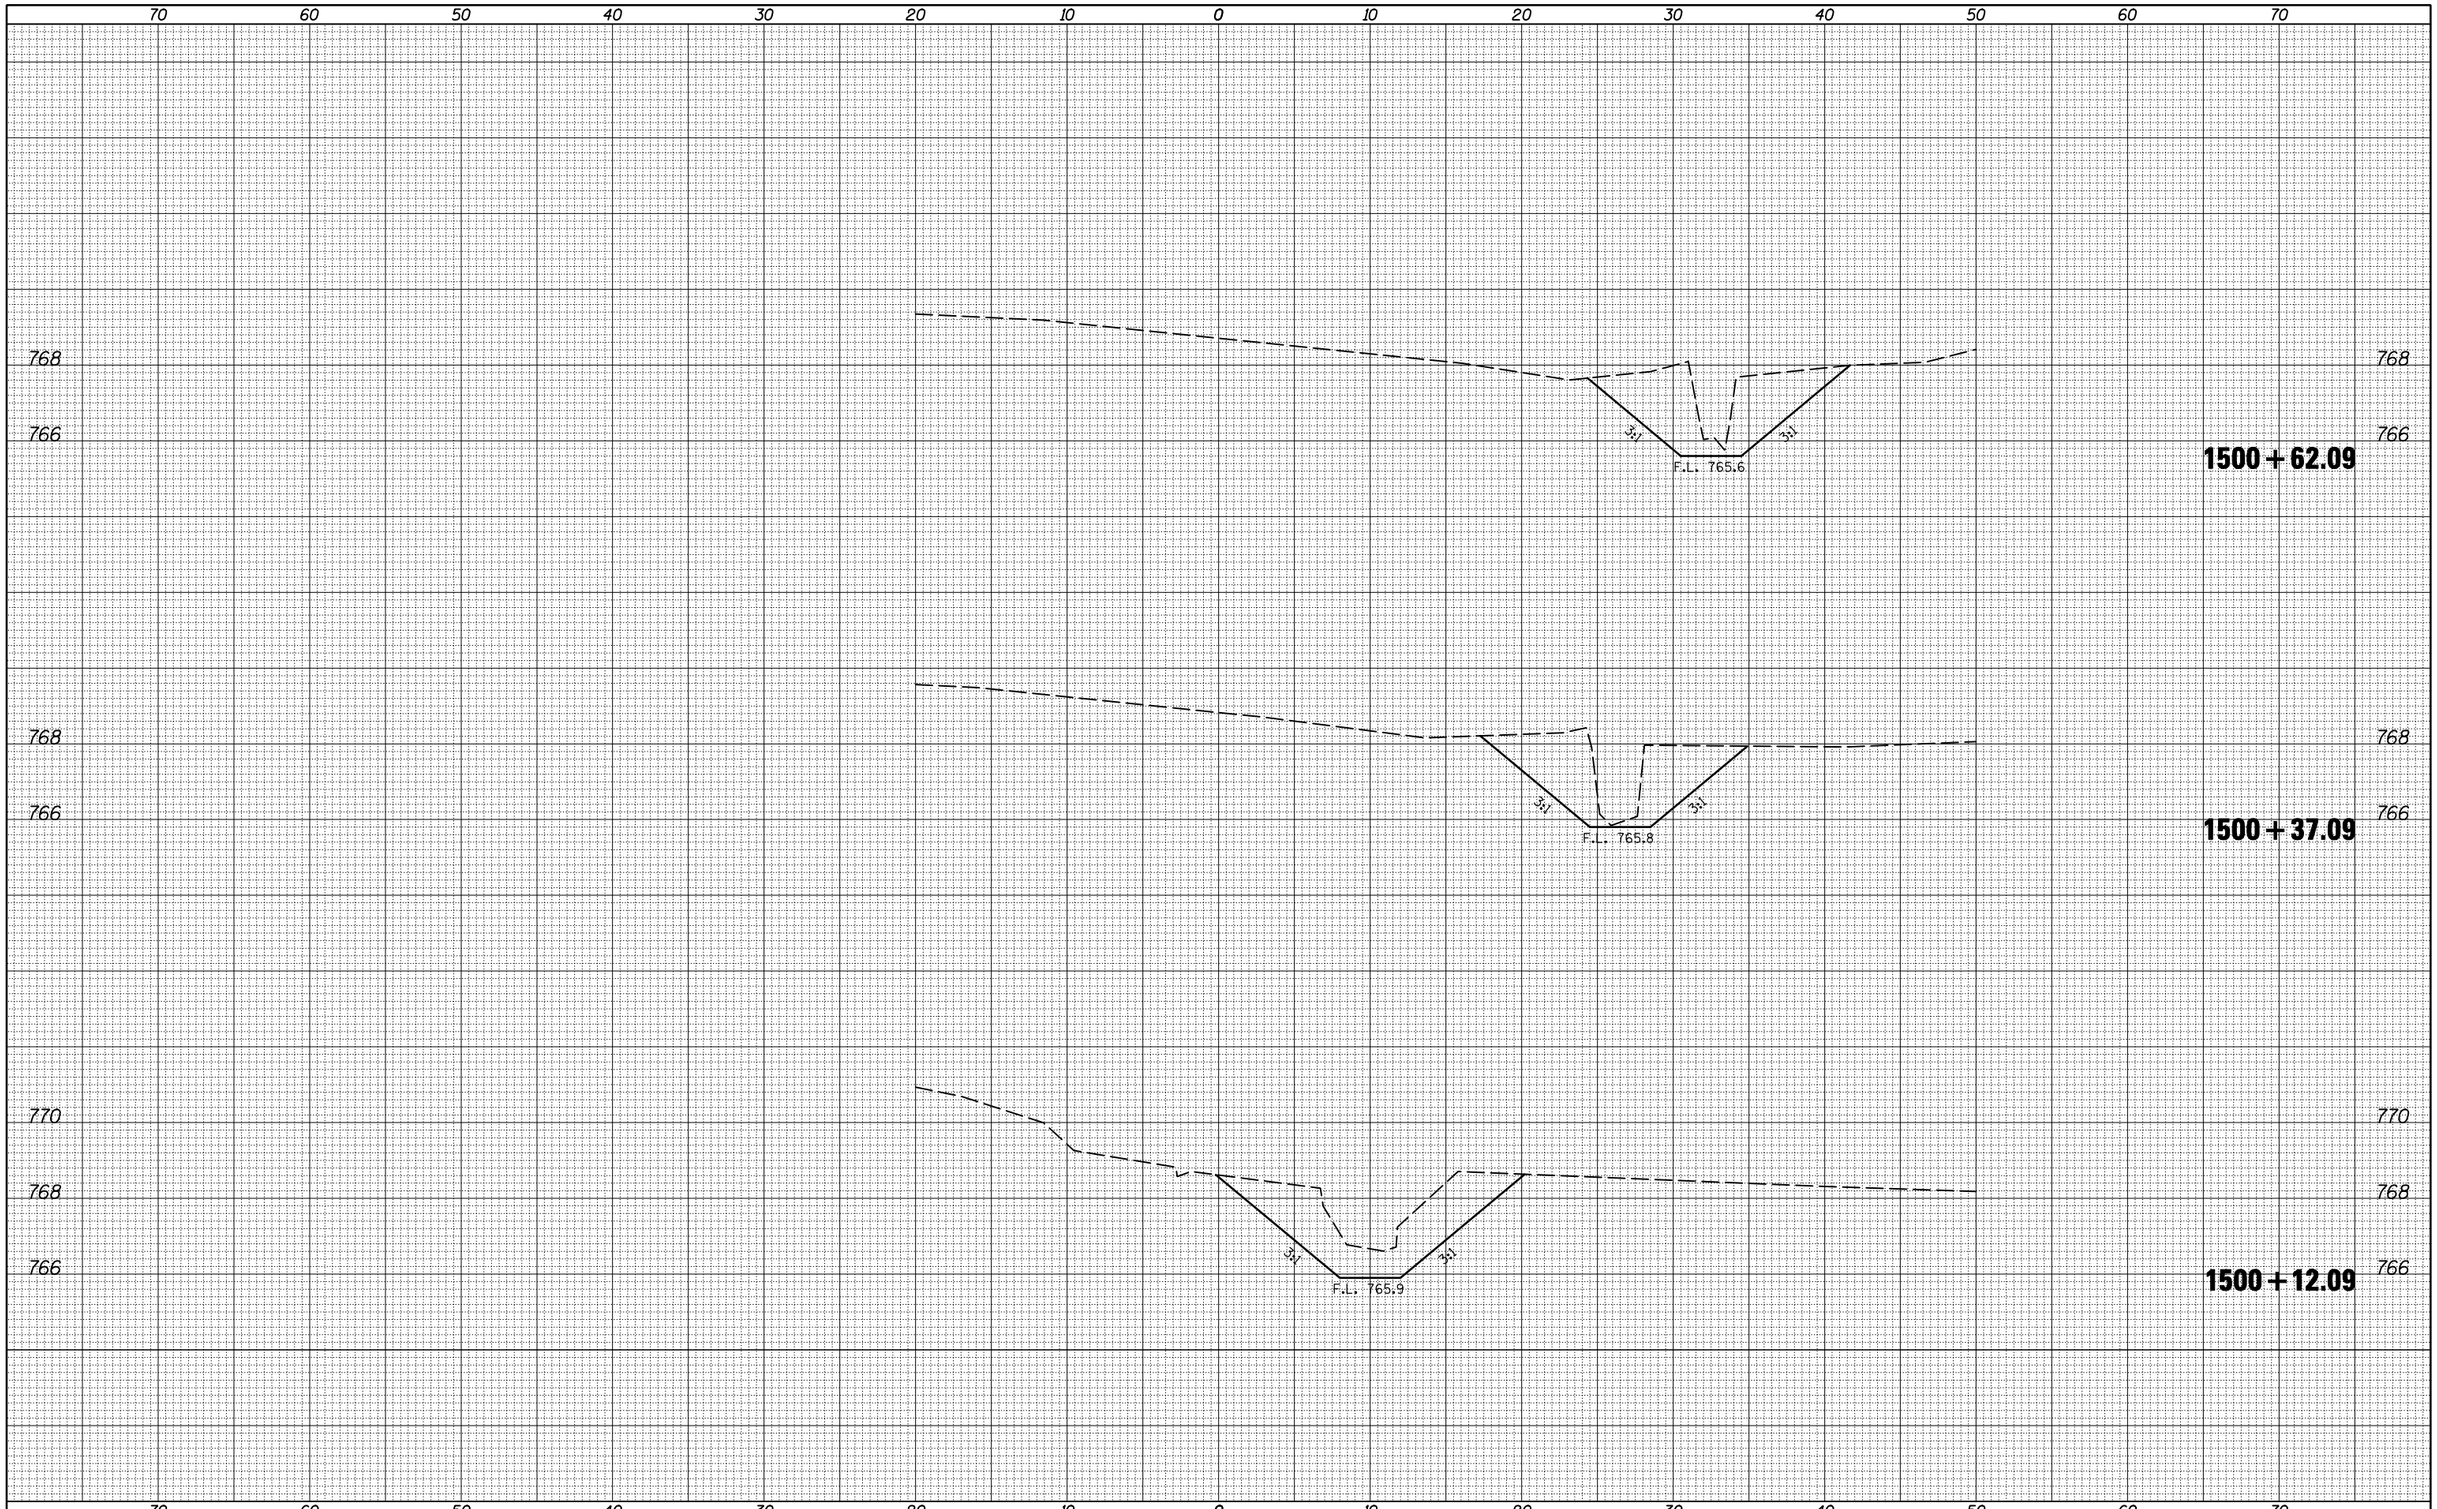

FILE NAME =	USER NAME = hoganbj	DESIGNED -	REVISED -
c:\pw_work\pwidot\hoganbj\d0239506\D570550-sht-xs_18S.dgn		DRAWN -	REVISED -
	PLOT SCALE = 10.0000 ' / IN.	CHECKED -	REVISED -
	PLOT DATE = 10/21/2010	DATE -	REVISED -

STATE OF ILLINOIS
DEPARTMENT OF TRANSPORTATION

STA. 18 + 00 SOUTH SIDE
DRAINAGE STR. IMPROVEMENT # 21

SCALE: | SHEET NO. OF SHEETS | STA. 1500+12.09 TO STA. 1500+62.09

F.A.I. RTE.	SECTION	COUNTY	TOTAL SHEETS	SHEET NO.
74	(57-20(1),21,22)RS-3	MCLEAN	150	145
		CONTRACT NO. 70550		
	ILLINOIS FED. AID PROJECT			