STATE OF ILLINOIS
DEPARTMENT OF TRANSPORTATION

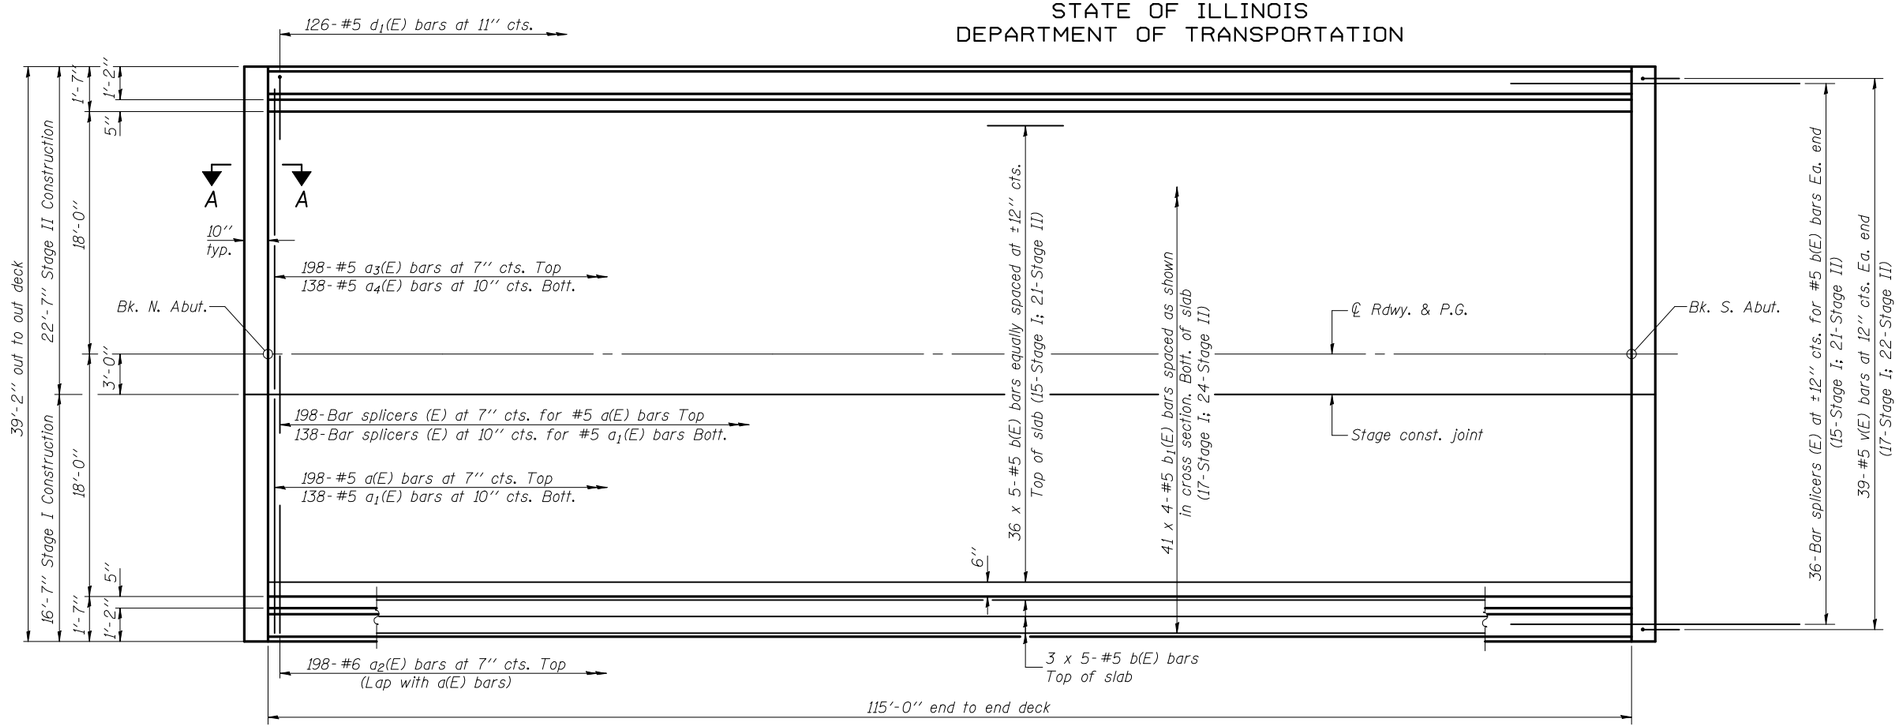

PLAN

MIN. BAR LAP
#5 bar = 2'-7''

Notes:
See sheet 11 of 23 for superstructure details and Bill of Material.
For Section A-A and diaphragm details see sheet 12 of 23.
Bars indicated thus 36 x 5-#5 etc. indicates 36 lines of bars with 5 lengths per line.
See sheet 11 of 23 for parapet reinforcement.

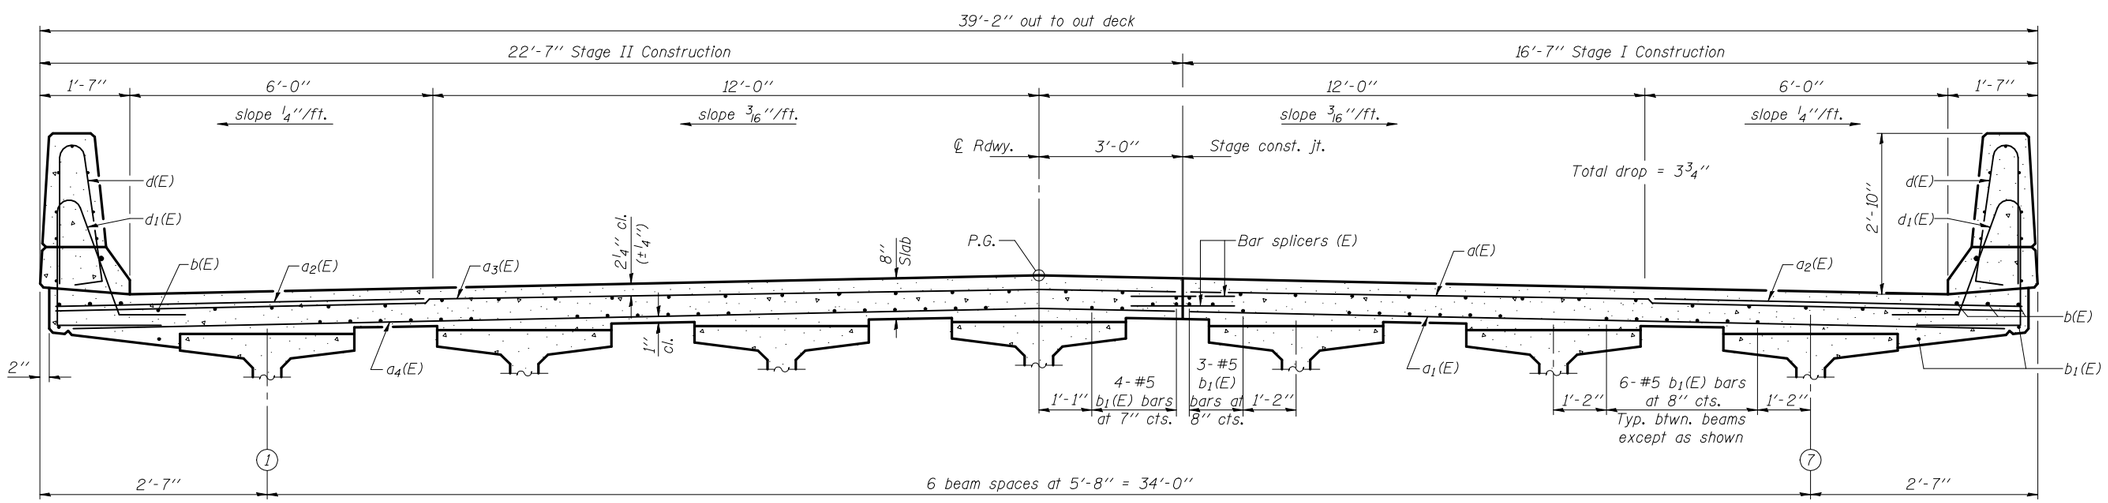

CROSS SECTION
(Looking south)

DESIGNED	Fess Teklehaimanot
CHECKED	Stephen M. Ryan
DRAWN	h.t. duong
CHECKED	FT/SMR

November 24, 2010
EXAMINED Thomas J. Domagalski
ENGINEER OF BRIDGE DESIGN
PASSED Ralph E. Anderson
ENGINEER OF BRIDGES AND STRUCTURES

SUPERSTRUCTURE
STRUCTURE NO. 034-0522

SHEET NO. 10	F.A.P. RTE.	SECTION	COUNTY	TOTAL SHEETS	SHEET NO.
23 SHEETS	506	123B-1	HANCOCK	44	70
			CONTRACT NO. 72992		
		ILLINOIS	FED. AID PROJECT		