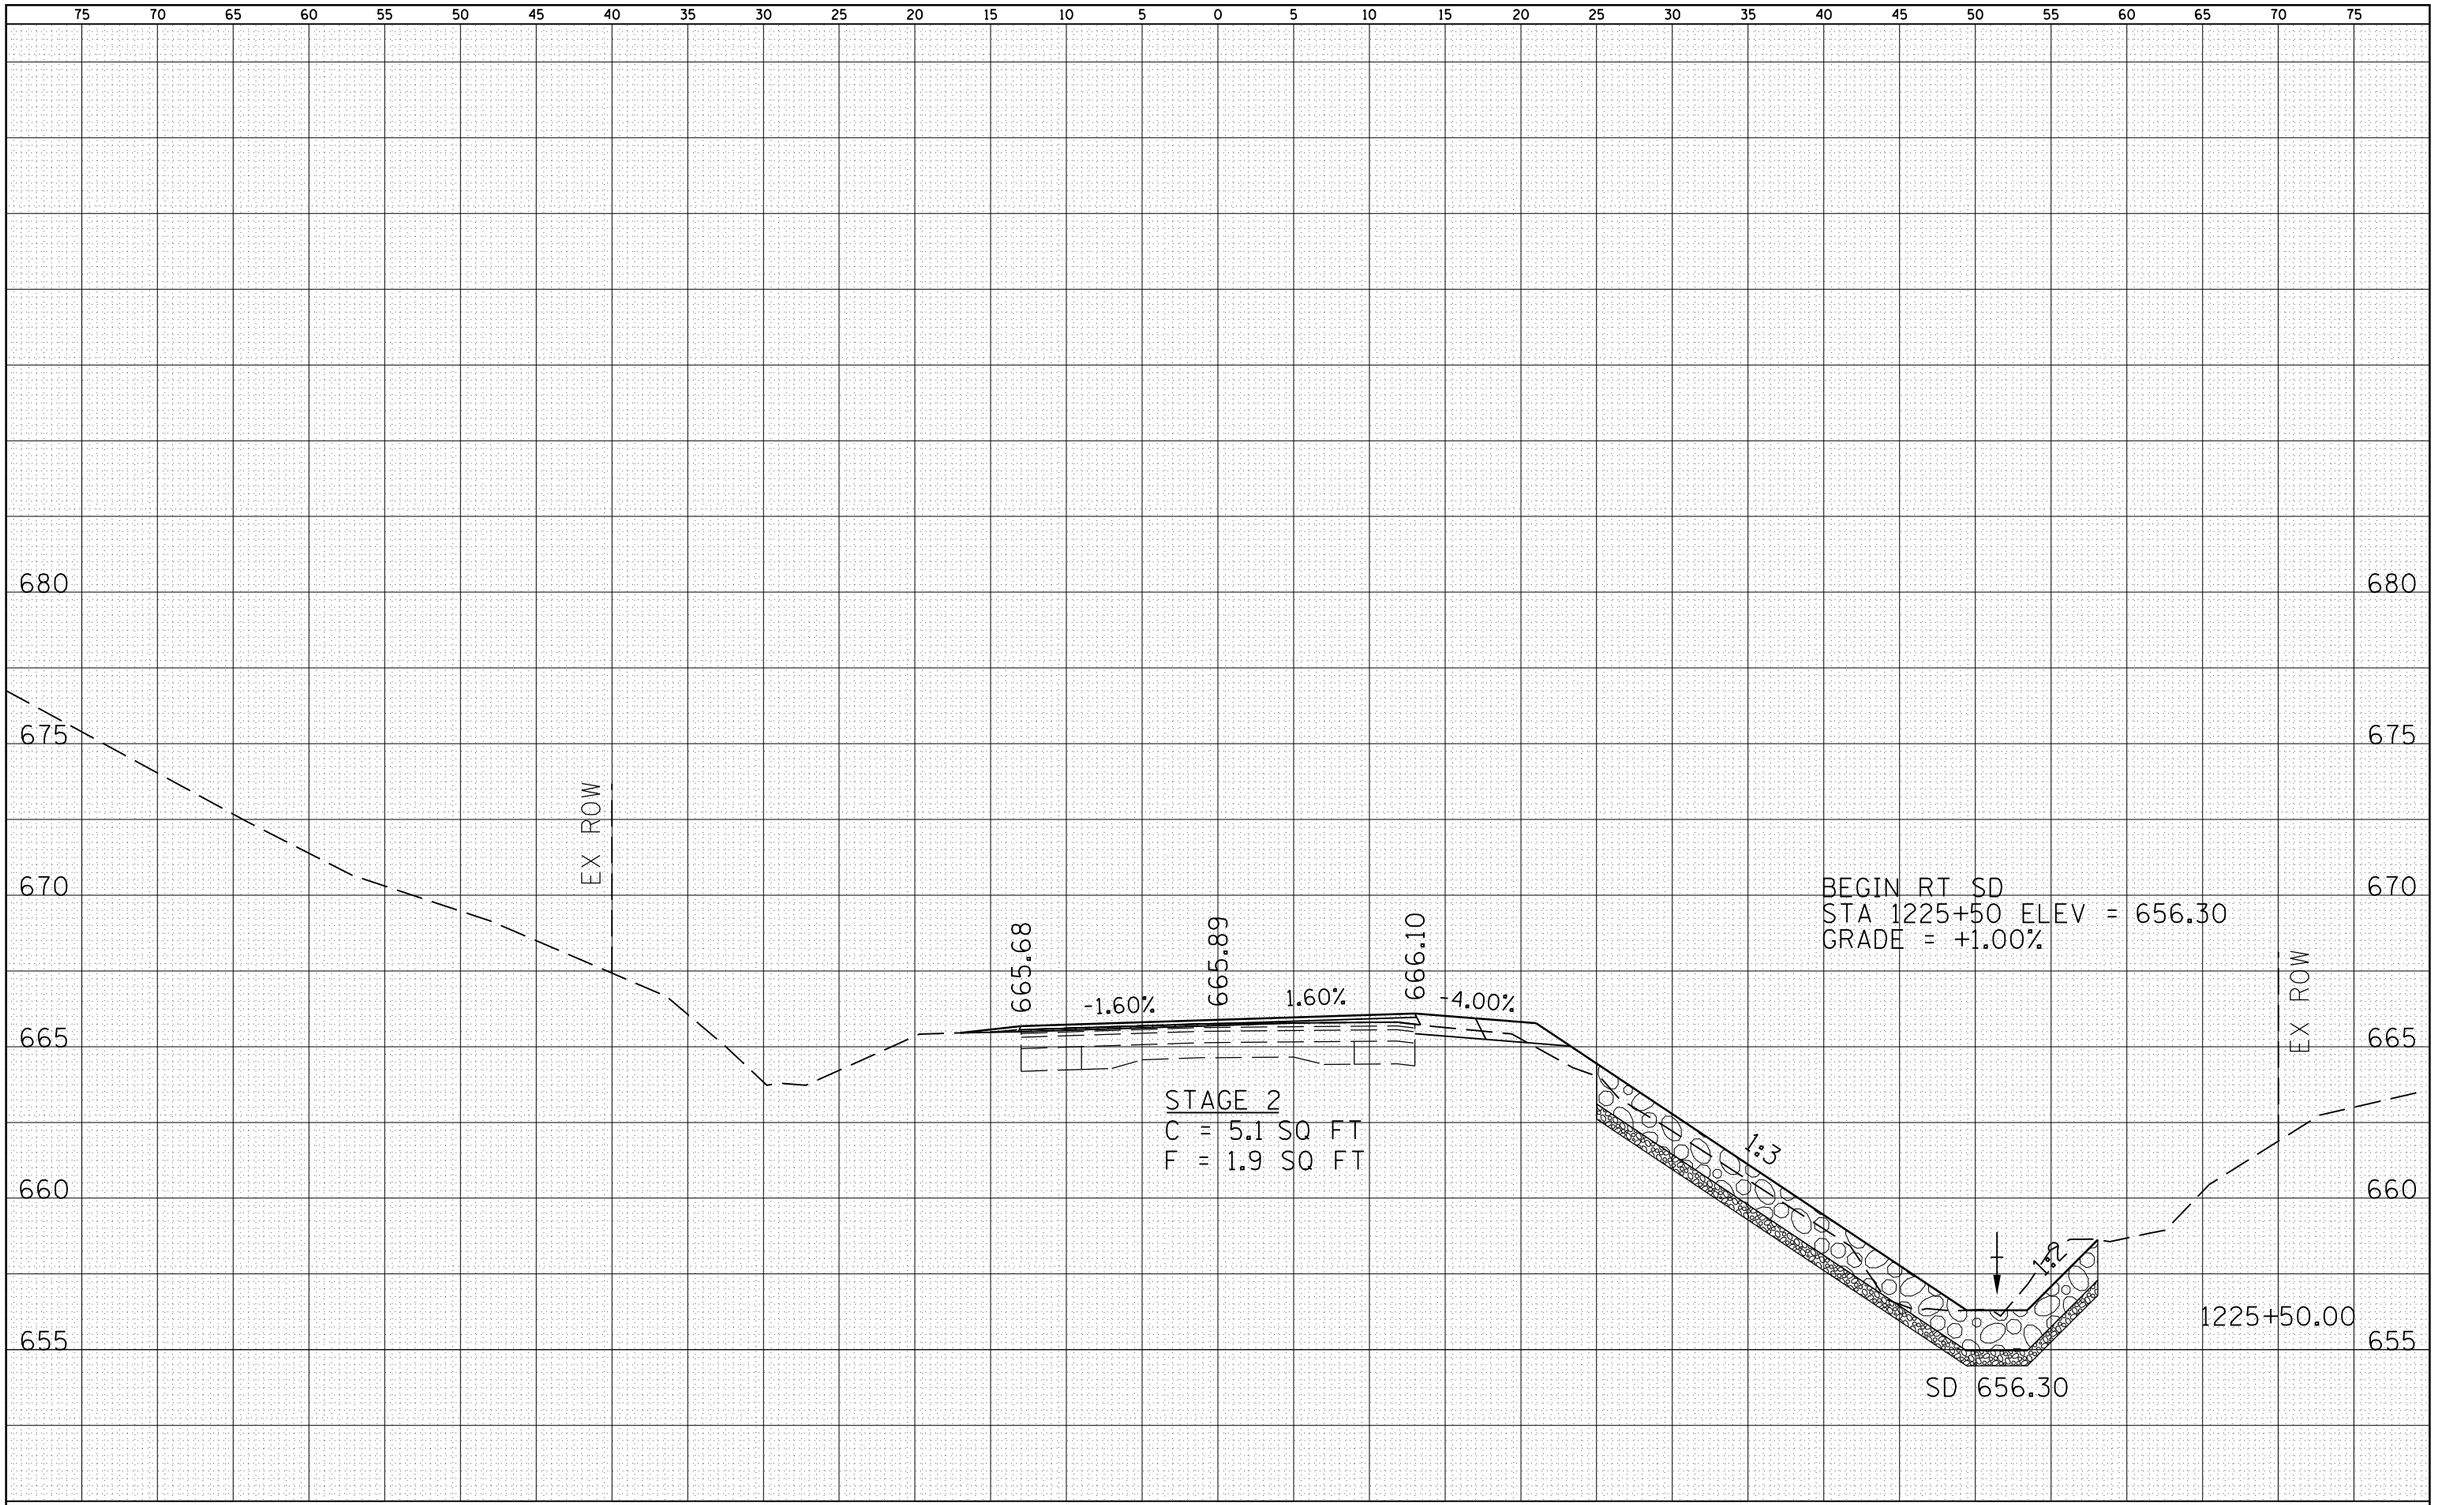

FINAL SURVEY	BY	DATE
SURVEYED		
PLOTTED		
TEMPLATE		
AREAS		
AREAS CHECKED		
NOTE BOOK NO.		

ORIGINAL SURVEY	BY	DATE
SURVEYED		
PLOTTED		
TEMPLATE		
AREAS		
AREAS CHECKED		
NOTE BOOK NO.		

FILE NAME = c:\pw_work\pwidot\laughlinrl\d0244977\D672B05-sht-xsections.dgn	USER NAME = laughlinrl	DESIGNED -
		CHECKED -
	PLOT SCALE = 10.0000 ' / in.	DRAWN -
	PLOT DATE = Nov-03-2010 11:38:57AM	CHECKED -

REVISED -		
REVISED -		
REVISED -		
REVISED -		

STATE OF ILLINOIS
DEPARTMENT OF TRANSPORTATION

CROSS SECTIONS

SCALE: 1"=5'H 1"=2.5'V | SHEET NO. 24 OF 29 SHEETS | STA. 1225+50 TO STA. 1225+50

F.A.P RTE.	SECTION	COUNTY	TOTAL SHEETS	SHEET NO.
685	(117,118)RS-4,119RS-1; 118B-1	HANCOCK	101	96
		CONTRACT NO. 72B05		
FED. ROAD DIST. NO.	ILLINOIS	FED. AID PROJECT		