FINAL SURVEY	
NOTE BOOK	
NO.	

SURVEYED	
PLOTTED	
TEMPLATE	
AREAS	
AREAS CHECKED	

BY	DATE

ORIGINAL SURVEY	
NOTE BOOK	
NO.	

SURVEYED	
PLOTTED	
TEMPLATE	
AREAS	
AREAS CHECKED	

BY	DATE

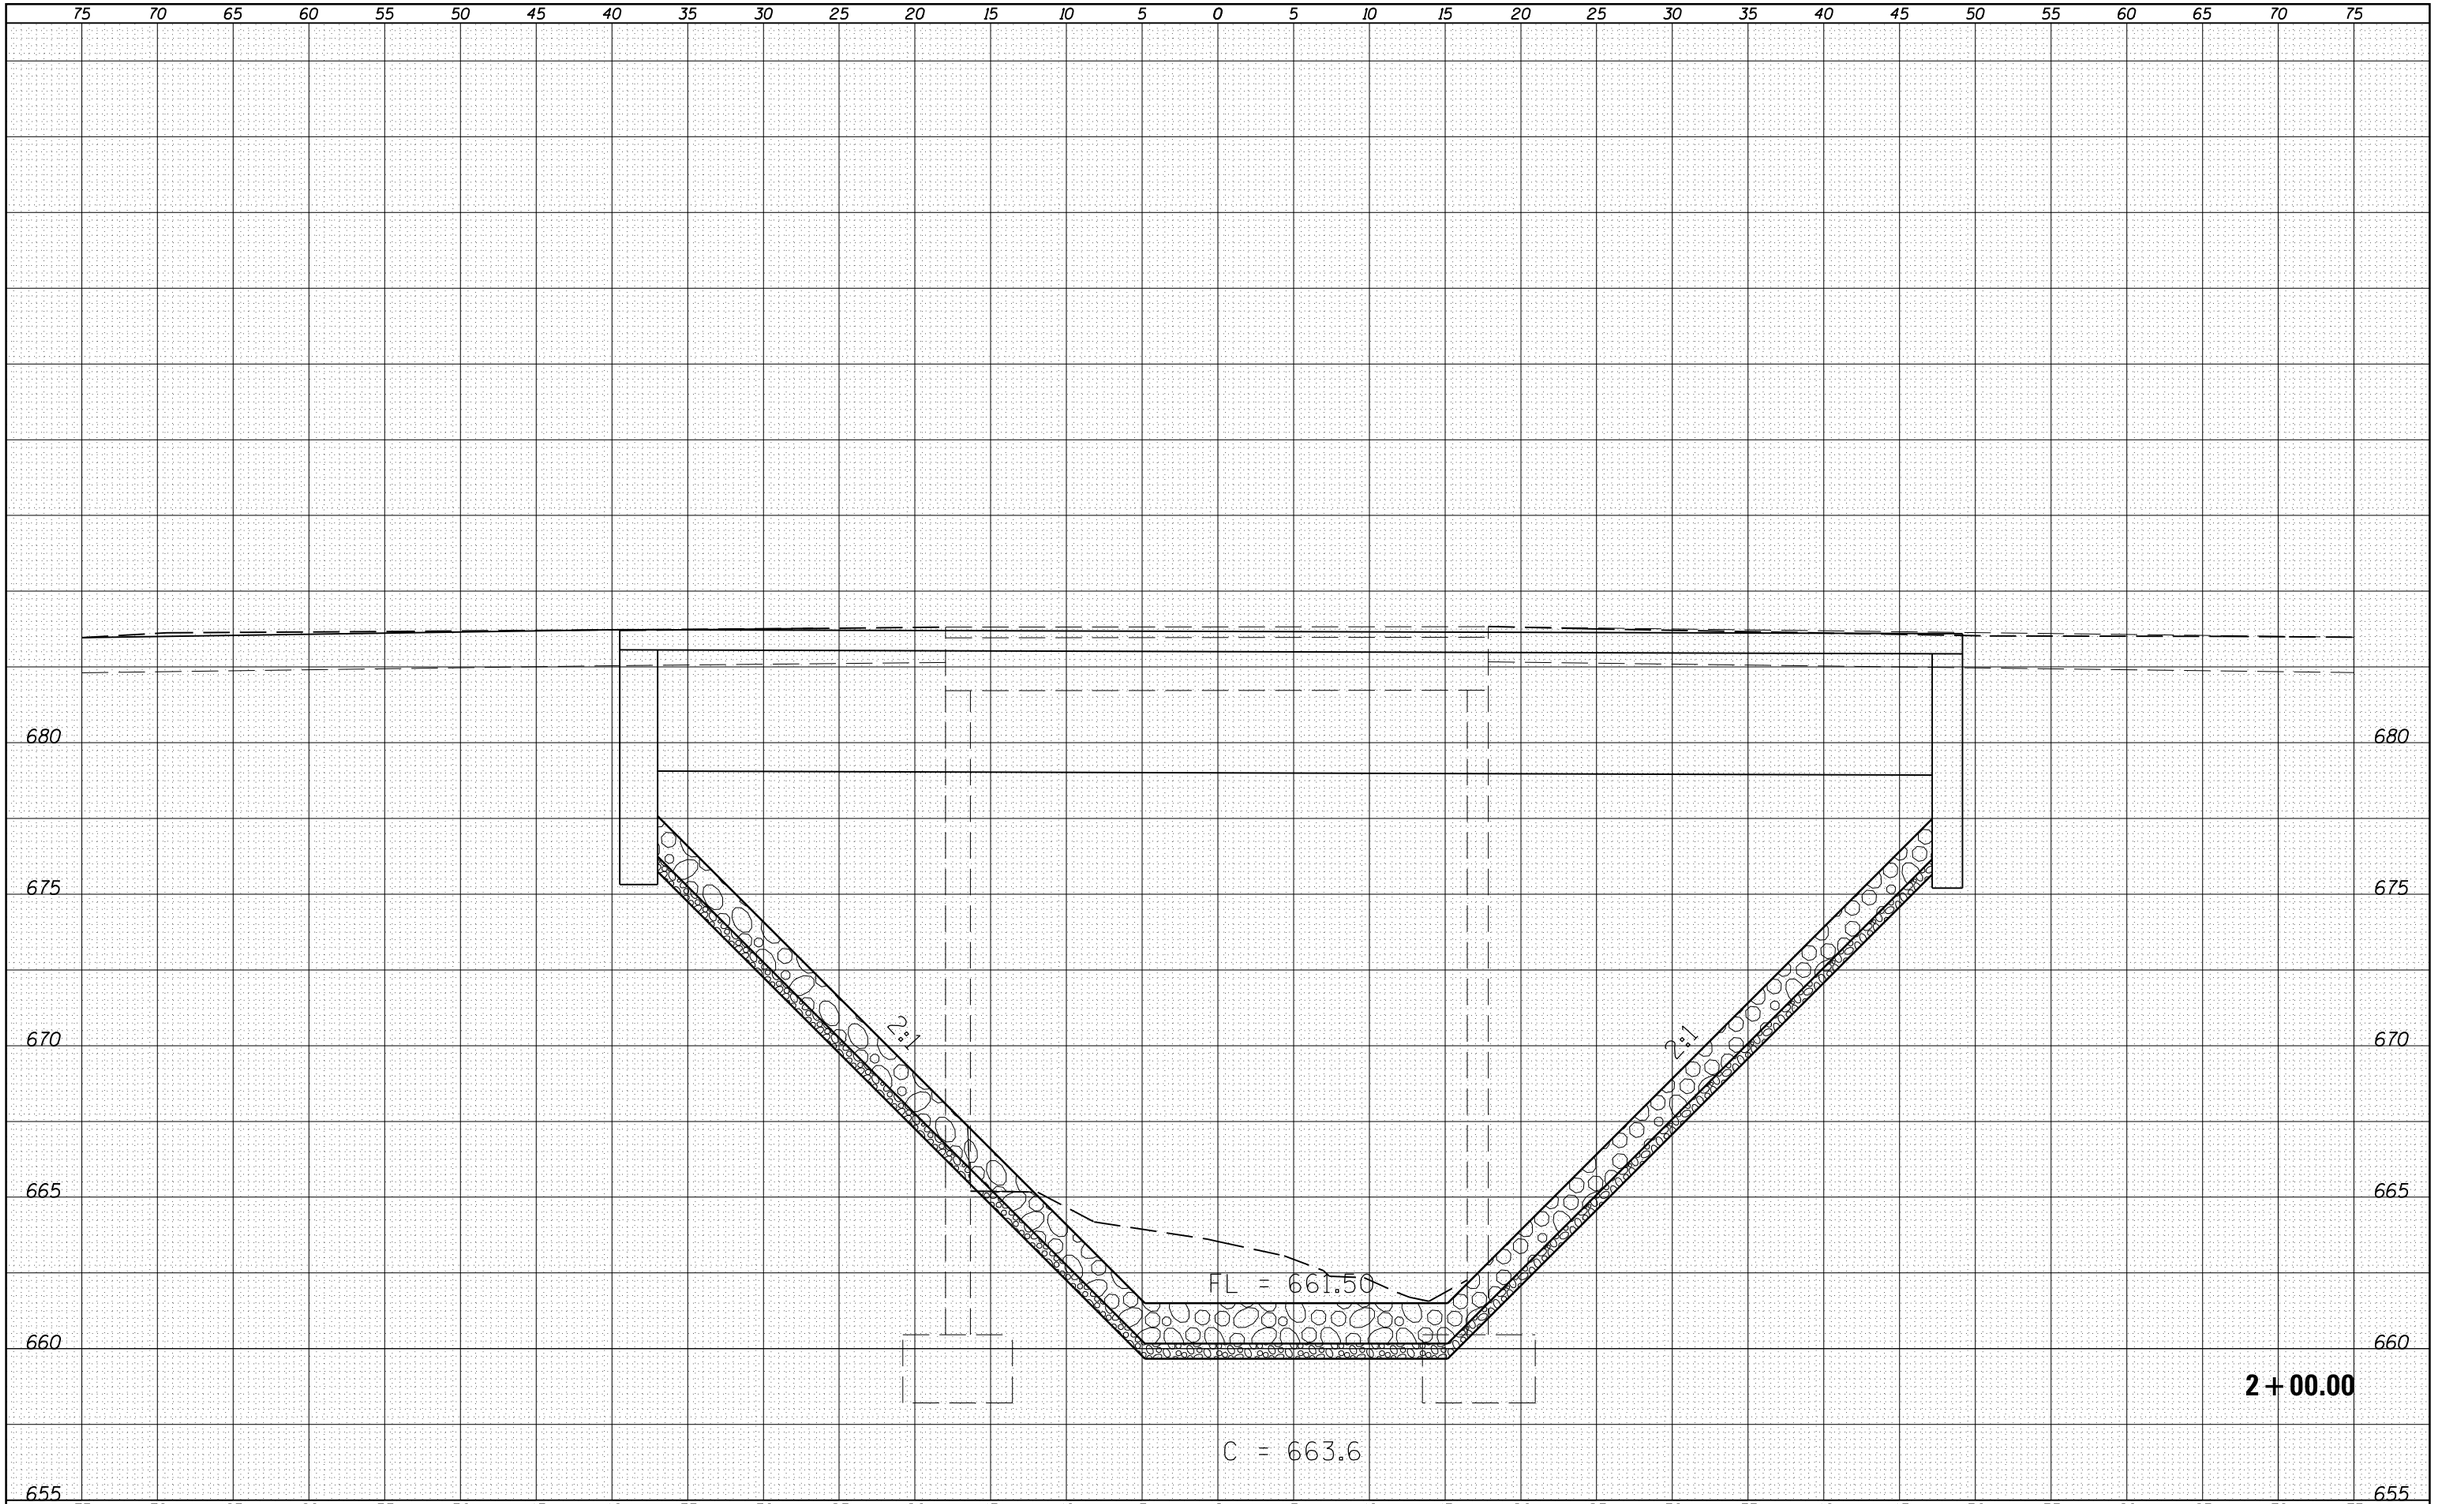

FILE NAME = c:\pw_work\pwidot\laughlinrl\d0215213\D672B98-sht-chnlexcav.dgn	USER NAME = laughlinrl	DESIGNED -	REVISED -
		DRAWN -	REVISED -
	PLOT SCALE = 10.0000 ' / in.	CHECKED -	REVISED -
	PLOT DATE = Oct-14-2010 09:44:03AM	DATE -	REVISED -

STATE OF ILLINOIS
DEPARTMENT OF TRANSPORTATION

IL 104 OVER GRINDSTONE CREEK
CHANNEL EX. X-SECTION SHEETS

SCALE: | SHEET NO. OF SHEETS | STA. 2+00.000 STA. 2+00.00

F.A.P. RTE.	SECTION	COUNTY	TOTAL SHEETS	SHEET NO.
745	107B-1	ADAMS	86	81
		CONTRACT NO. 72B98		
	ILLINOIS FED. AID PROJECT			