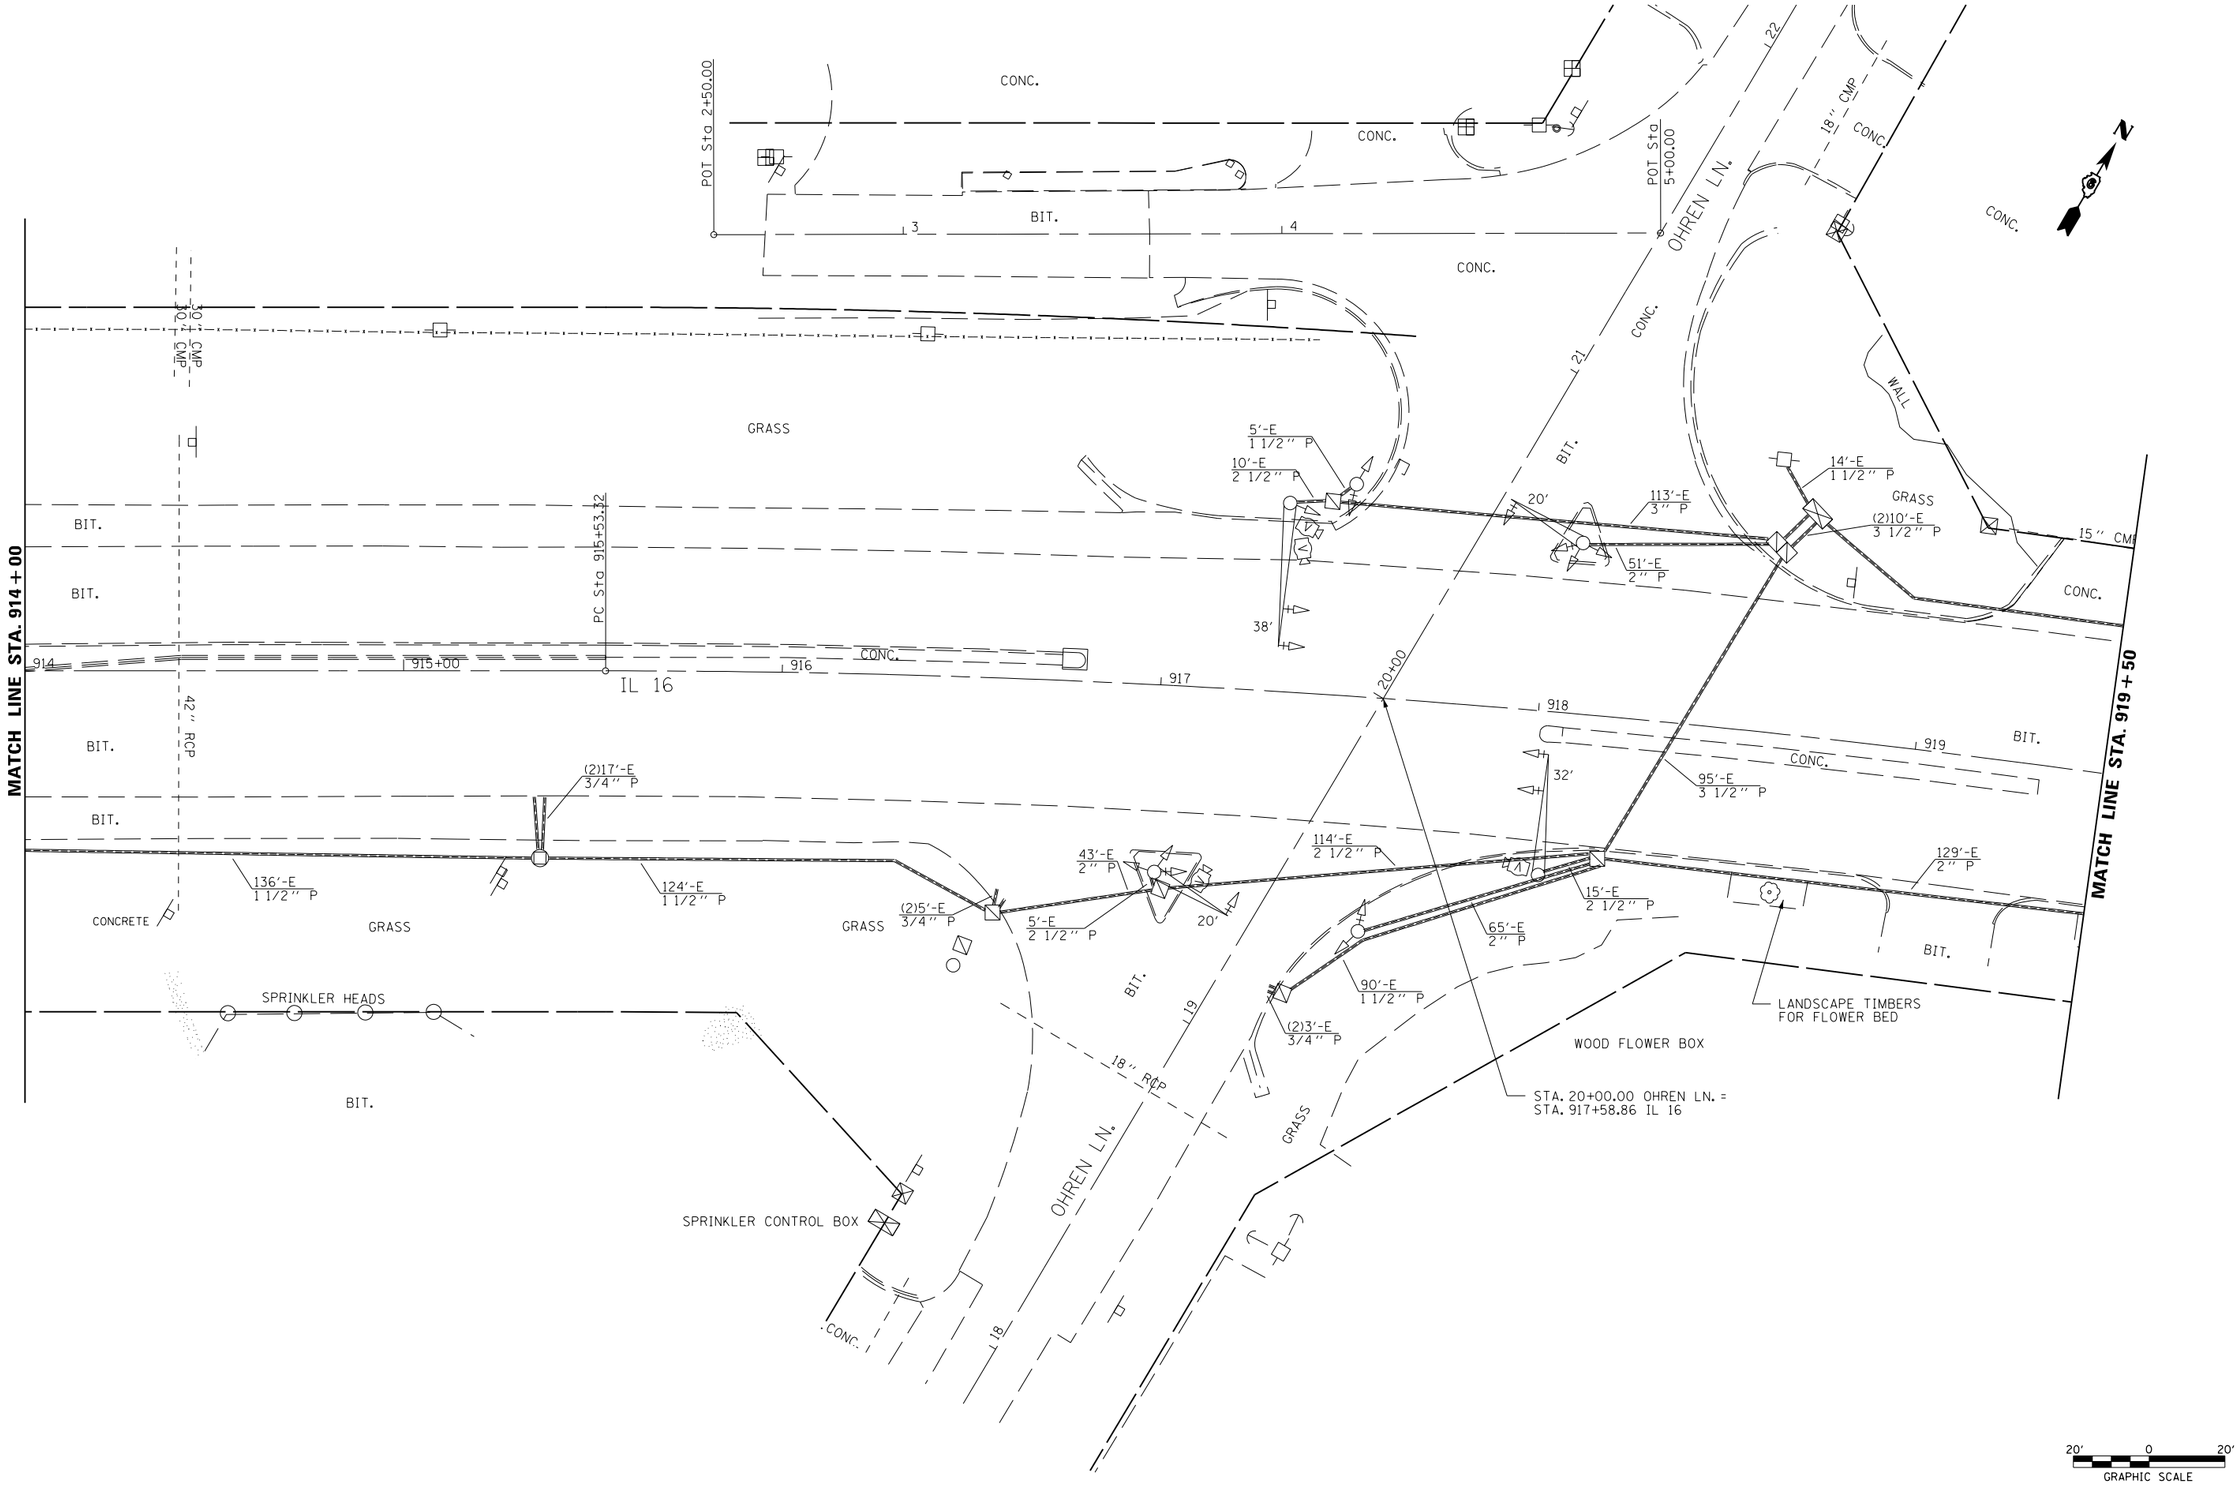

FILE NAME = c:\pw_work\pwidot\laughlinrl\d0242705\D672D66_sht_08.dgn	USER NAME = laughlinrl	DESIGNED -	REVISED -	STATE OF ILLINOIS DEPARTMENT OF TRANSPORTATION	EXISTING TRAFFIC SIGNAL PLAN STA. 914+00 TO STA. 919+50	F.A.P. RTE. 325	SECTION 15 TS, 24 TS-2	COUNTY MONTGOMERY	TOTAL SHEETS 23 / SHEET NO. 8
		DRAWN -	REVISED -					CONTRACT NO. 72D66	
	PLOT SCALE = 40.0000 ' / in.	CHECKED -	REVISED -						
	PLOT DATE = Oct-14-2010 03:12:05PM	DATE -	REVISED -		SCALE: 1" = 20' / SHEET NO. OF SHEETS / STA. TO STA.		ILLINOIS	FED. AID PROJECT	