(5) PROPOSED TYPICAL CROSS SECTION

STA. 706+00 TO STA. 547+68

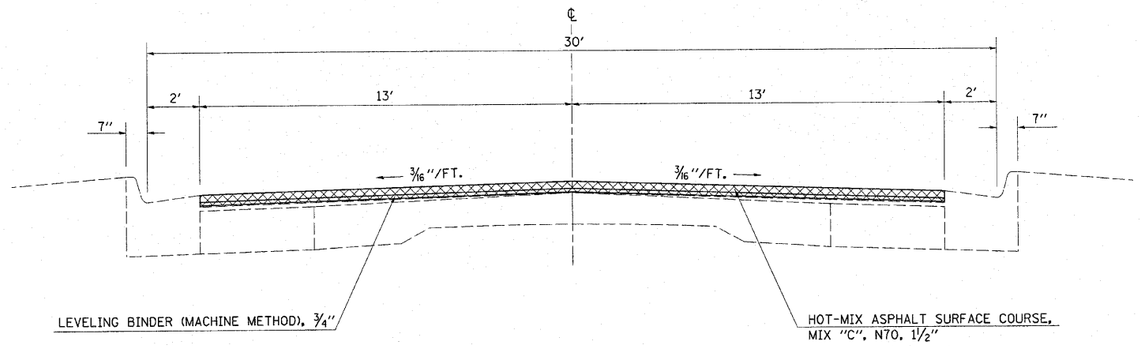

HOT-MIX ASPHALT SURFACE REMOVAL, 2 1/4"

NOTE: NOT DRAWN TO SCALE

(6) PROPOSED TYPICAL CROSS SECTION

STA. 547+68 TO STA. 543+60

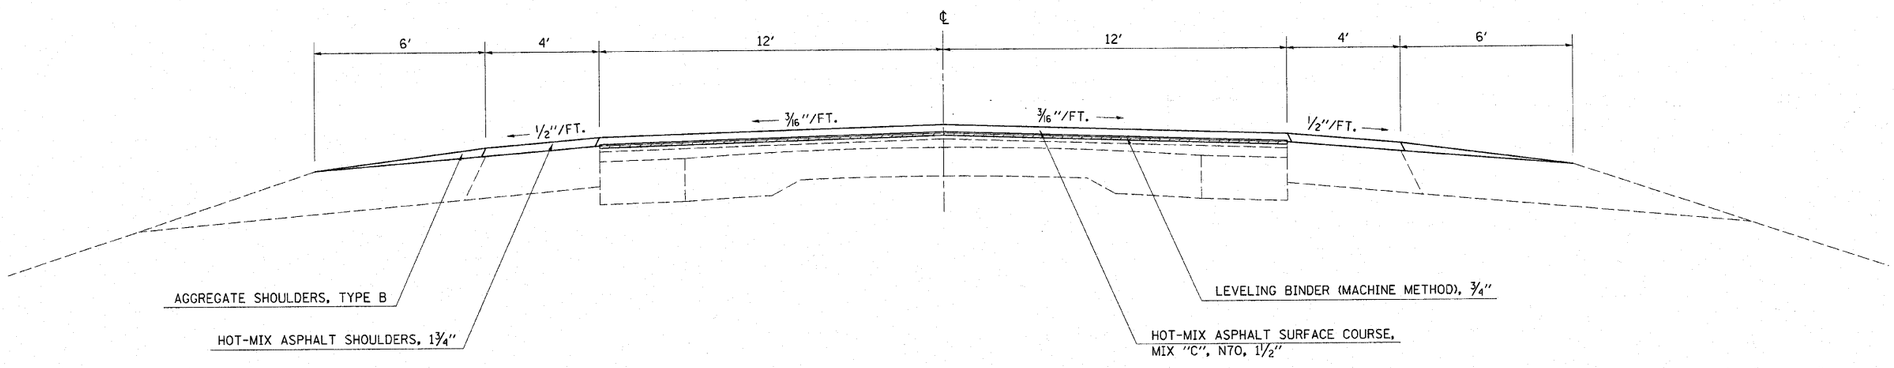

HOT-MIX ASPHALT SURFACE REMOVAL (VARIABLE DEPTH)

NOTE: NOT DRAWN TO SCALE

FILE NAME = c:\pw_work\pwidot\swartzrw\d0186045\d774460-sht-typicals.dgn	USER NAME = swartzrw	DESIGNED -	REVISED -
		DRAWN -	REVISED -
	PLOT SCALE = 20.0000 ' / IN.	CHECKED -	REVISED -
	PLOT DATE = 10/22/2010	DATE -	REVISED -

STATE OF ILLINOIS
DEPARTMENT OF TRANSPORTATION

TYPICAL CROSS SECTIONS

SCALE: NA | SHEET NO. 7 OF 8 SHEETS | STA. | TO STA.

F.A.P. RTE.	SECTION	COUNTY	TOTAL SHEETS	SHEET NO.
325	9RS-2, 10RS-4	SHELBY	46	10

CONTRACT NO. 74460

ILLINOIS FED. AID PROJECT