(7) PROPOSED TYPICAL CROSS SECTION

STA. 543+60 TO STA. 509+09
STA. 501+09 TO STA. 486+31
STA. 474+67 TO STA. 430+68

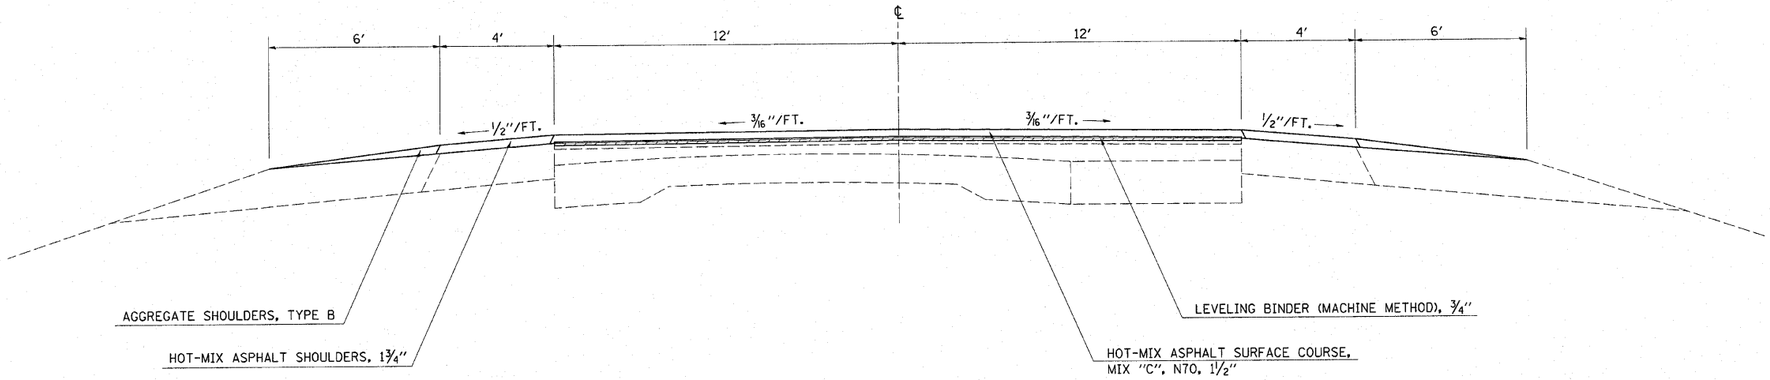

HOT-MIX ASPHALT SURFACE REMOVAL (VARIABLE DEPTH)

NOTE: NOT DRAWN TO SCALE

(8) PROPOSED TYPICAL CROSS SECTION

STA. 509+09 TO STA. 501+09
STA. 486+31 TO STA. 474+67
STA. 430+68 TO STA. 424+58.40

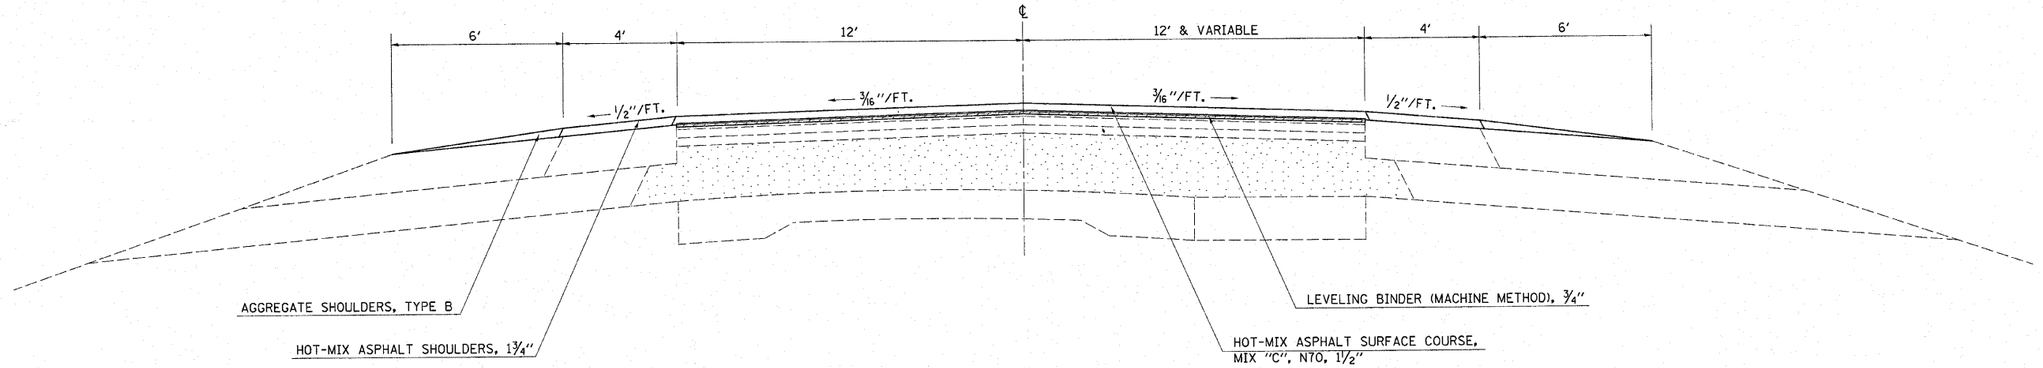

HOT-MIX ASPHALT SURFACE REMOVAL (VARIABLE DEPTH)

NOTE: NOT DRAWN TO SCALE

FILE NAME = c:\pw_work\pwidot\swartzrw\d0186045\d774460-sht-typicals.dgn	USER NAME = swartzrw	DESIGNED -	REVISED -
		DRAWN -	REVISED -
	PLOT SCALE = 20.0000 ' / IN.	CHECKED -	REVISED -
	PLOT DATE = 10/22/2010	DATE -	REVISED -

STATE OF ILLINOIS
DEPARTMENT OF TRANSPORTATION

TYPICAL CROSS SECTIONS

SCALE: NA | SHEET NO. 8 OF 8 SHEETS | STA. | TO STA.

F.A.P. RTE.	SECTION	COUNTY	TOTAL SHEETS	SHEET NO.
325	9RS-2, 10RS-4	SHELBY	46	11
		CONTRACT NO. 74460		
		ILLINOIS FED. AID PROJECT		