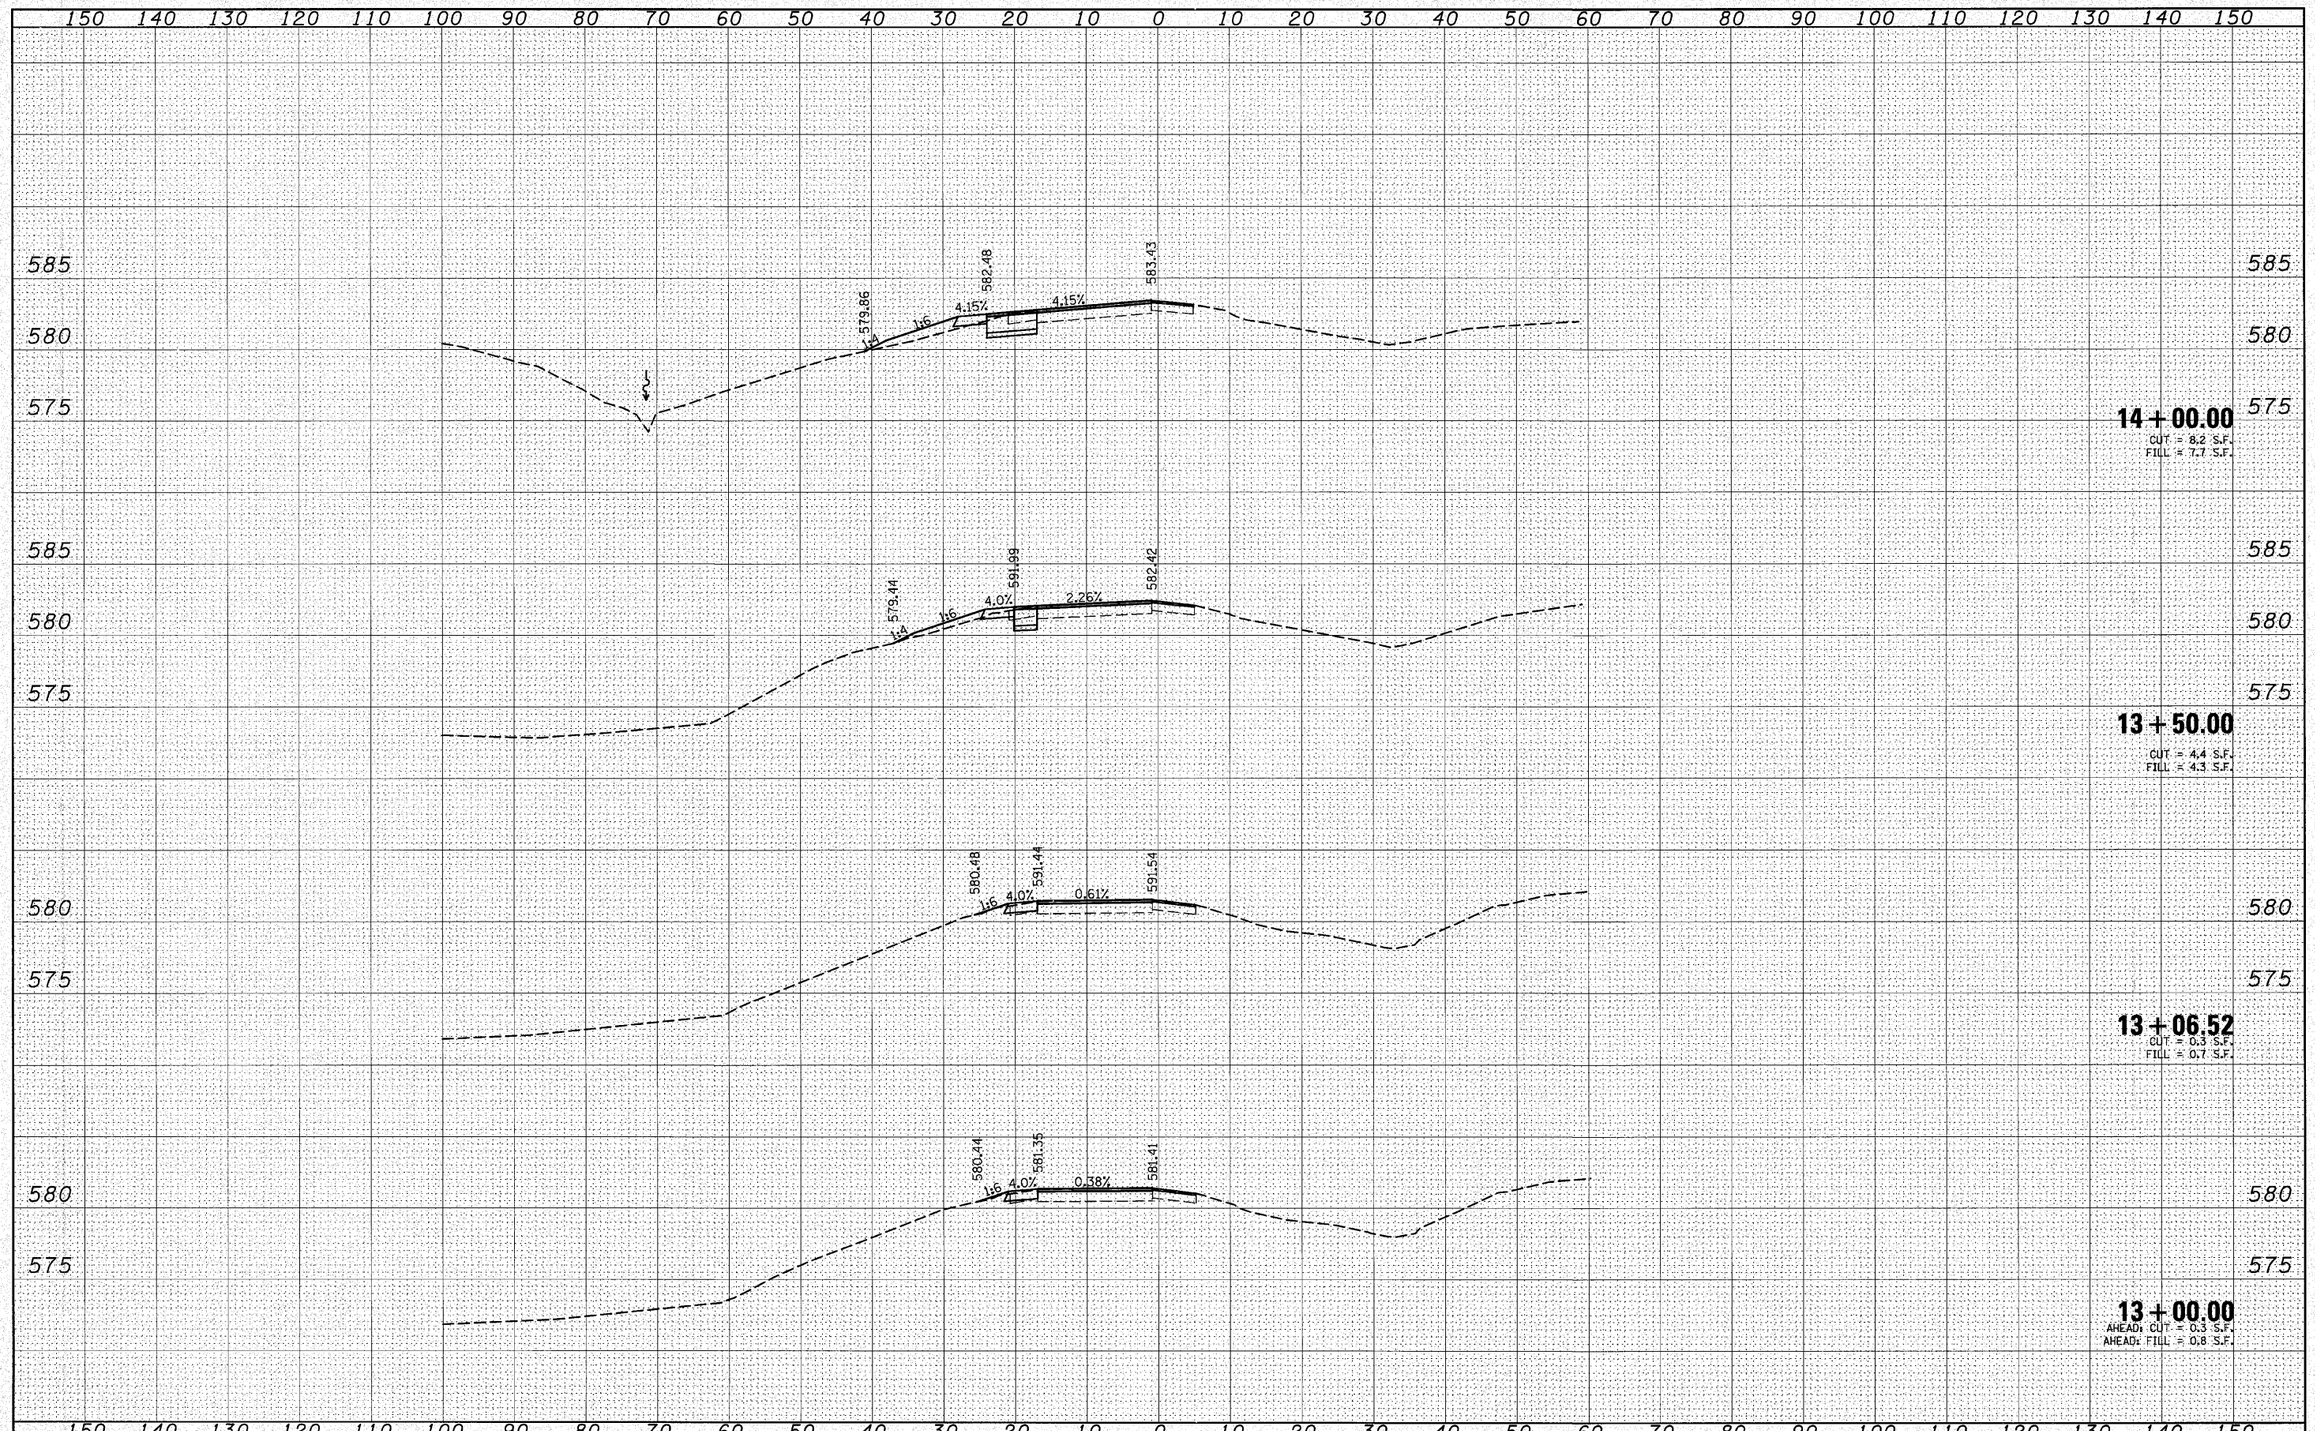

FINAL SURVEY	BY	DATE
NOTE BOOK	SURVEYED	
NO.	PLOTTED	
	AREAS CALCULATE	
	AREAS CHECKED	

ORIGINAL SURVEY	BY	DATE
NOTE BOOK	SURVEYED	
NO.	PLOTTED	
	AREAS CALCULATE	
	AREAS CHECKED	

FILE NAME = c:\pw_work\pwidot\burnsideem\d2212578\D876d59-sht-xssht4.dgn	USER NAME = burnsideem	DESIGNED - DJO	REVISED -
		DRAWN - DMW	REVISED -
	PLOT SCALE = 10.2000 ' / IN.	CHECKED -	REVISED -
	PLOT DATE = 8/10/2010	DATE -	REVISED -

STATE OF ILLINOIS
DEPARTMENT OF TRANSPORTATION

RAMP C
CROSS SECTIONS

SCALE: | SHEET NO. 1 OF 5 SHEETS | STA. 13+00.00 | TO STA. 14+00.00

F.A.I. RTE.	SECTION	COUNTY	TOTAL SHEETS	SHEET NO.
64	82-5K-2	ST. CLAIR	162	141
		CONTRACT NO. 76D59		
	ILLINOIS	FED. AID PROJECT		