F.A. RTE.	SECTION	COUNTY	TOTAL SHEETS	SHEET NO.
	06-00543-00-BT	WINNEBAGO	148	23
FED. ROAD DIST. NO.	ILLINOIS	CONTRACT NO.		85521

ISLAND REMOVAL AND REPLACEMENT NOTE #1

1. COMBINATION CONCRETE CURB AND GUTTER REMOVAL, 76 LF
2. CONCRETE MEDIAN SURFACE REMOVAL, 245 SF
3. ADJUST INLETS, 1 EACH
4. MAST ARM AND FOUNDATION TO REMAIN IN PLACE

5. COMBINATION CONCRETE CURB AND GUTTER, 78 LF TYPE-M6.18 (MOD)
6. CONCRETE MEDIAN SURFACE 4", 245 SF
7. DETECTABLE WARNINGS, 18 SF
8. HANDHOLE TO BE ADJUSTED, 1 EACH

ISLAND REMOVAL AND REPLACEMENT NOTE #2

1. COMBINATION CONCRETE CURB AND GUTTER REMOVAL, 74 LF
2. CONCRETE MEDIAN SURFACE REMOVAL, 269 SF
3. ADJUST INLETS, 2 EACH
4. MAST ARM AND FOUNDATION TO REMAIN IN PLACE

5. COMBINATION CONCRETE CURB AND GUTTER, 74 LF TYPE-M6.18 (MOD)
6. CONCRETE MEDIAN SURFACE 4", 269 SF
7. DETECTABLE WARNINGS, 12 SF
8. HANDHOLE TO BE ADJUSTED, 1 EACH

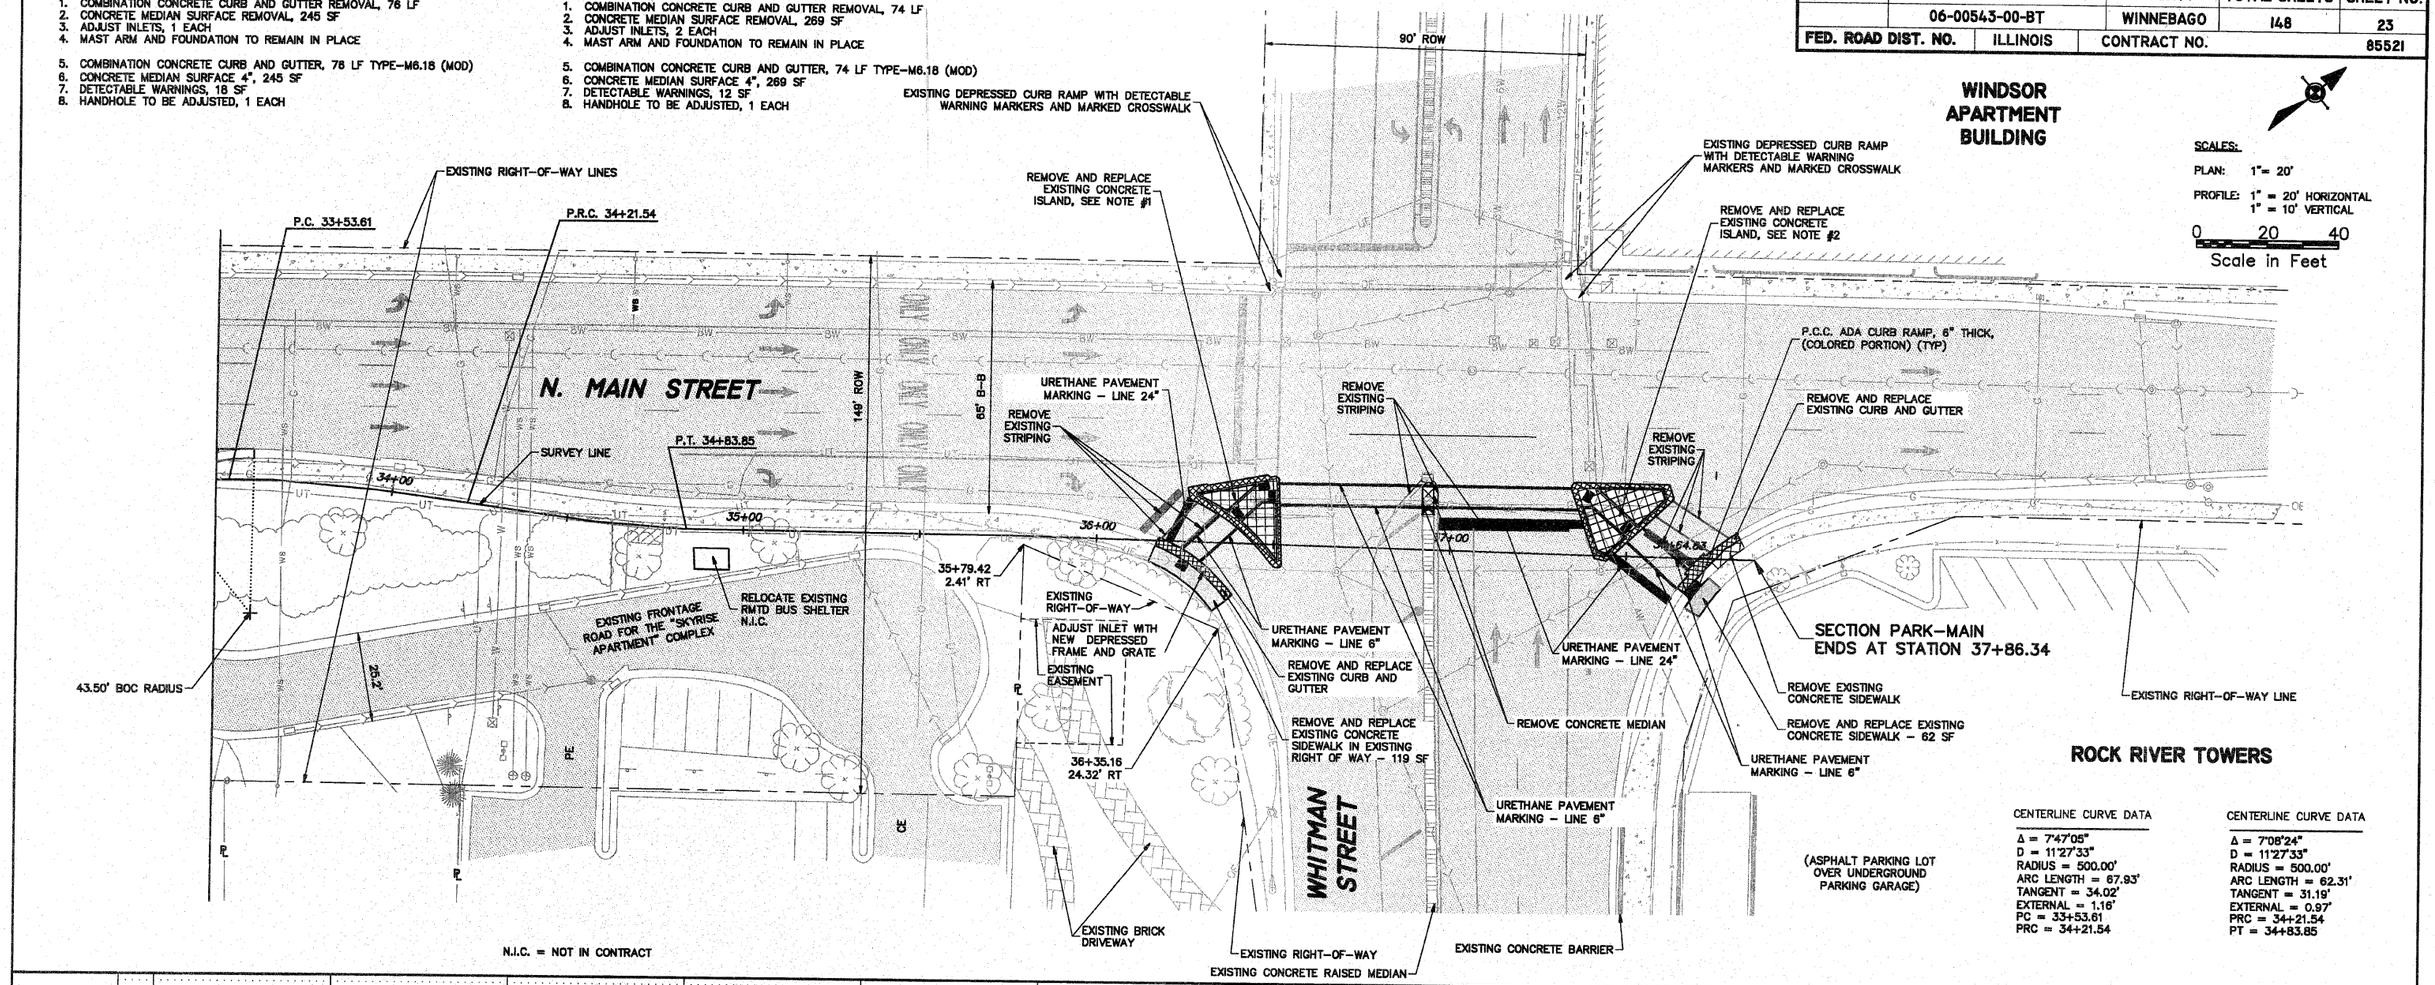

CENTERLINE CURVE DATA

Δ = 7°47'05"
D = 11°27'33"
RADIUS = 500.00'
ARC LENGTH = 67.93'
TANGENT = 34.02'
EXTERNAL = 1.16'
PC = 33+53.61
PRC = 34+21.54

CENTERLINE CURVE DATA

Δ = 7°08'24"
D = 11°27'33"
RADIUS = 500.00'
ARC LENGTH = 62.31'
TANGENT = 31.19'
EXTERNAL = 0.97'
PRC = 34+21.54
PT = 34+83.85

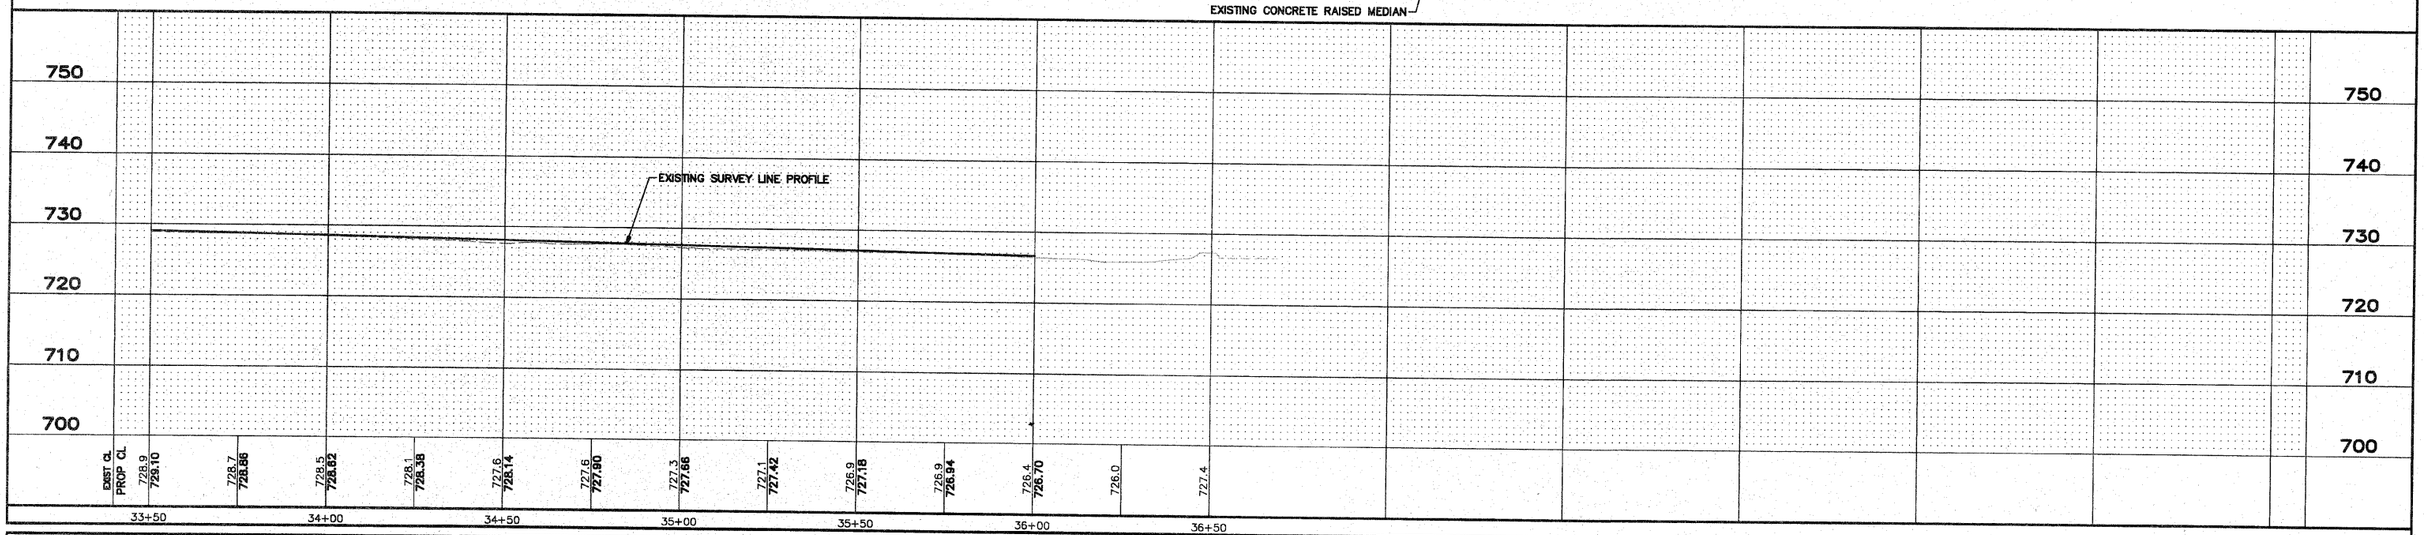

SHEET REVIEW	
AGENCY	DATE

REVISIONS		
NO.	ITEM	DATE

SCALE: Hor. 1"=20' Ver. 1"=5'
DRAWN BY: MS
CHECKED BY: JMH
DATE: AUGUST 13, 2010

McClure Engineering Associates, Inc.
7282 Argus Drive
(815) 398-2332
Rockford, Illinois 61107-5837
FAX (815) 398-2496
Design Firm License: Illinois 184-000816

Copyright 2010 By McClure Engineering Associates, Inc.

PLAN & PROFILE - 33+50 TO END

RIVERWALK MUSEUM CAMPUS

711 NORTH MAIN STREET — ROCKFORD, IL

FILE:H:\08-008 RIVERWALK MUSEUM\DESIGN\DRAWINGS\08-008 PP 33+50 TO END.DWG — JOB:04-28-10-008

SHEET NO. 23 OF 148

H:\08-008 RIVERWALK MUSEUM\DESIGN\DRAWINGS\08-008 PP 33+50 TO END, PLAN & PROFILE - 33+50 TO END, 8/13/2010 4:29:27 PM, MS, JMH