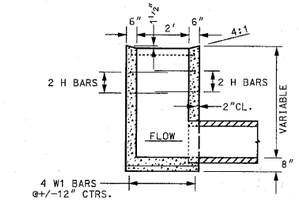

SIDE VIEW
SECTION A-A

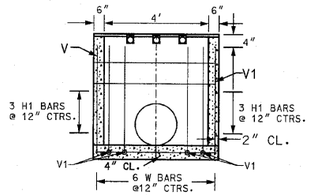

END VIEW
SECTION B-B

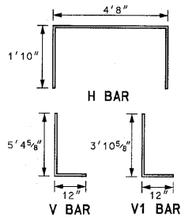

BAR	NO.	SIZE	LGTH.
H	4	#4	8'4"
H1	6	#4	2'8"
V	16	#4	VAR.
V1	4	#4	VAR.
W	6	#4	2'8"
W1	4	#4	4'8"

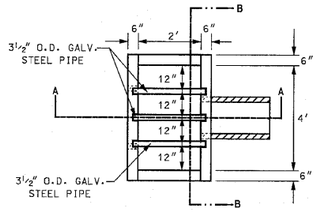

PLAN VIEW

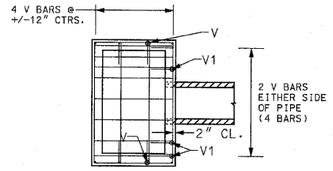

PLAN VIEW
(SHOWING REINFORCEMENT)

GENERAL NOTES

CLASS PC CONCRETE SHALL BE USED THROUGHOUT
EXPOSED EDGES SHALL BE BEVELED ¾"
REINFORCEMENT BARS SHALL ASTM A706 GRADE 60

S:\Transportation\Standards\IHA\639.dgn

SHEET 1 OF 2

INLET BOX, SPECIAL

WILLETT, HOFMANN & ASSOCIATES, INC.
CONSULTING ENGINEERS
Land Surveying - Transportation - Structural
Environmental - Architecture
809 East Second Street Dixon, Illinois 61021
Phone 815.284.3381 Fax 815.284.3385
Design Firm # 184-000918
www.willetthofmann.com

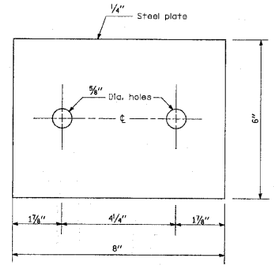

TOP ANCHOR PLATE
(6 - required)

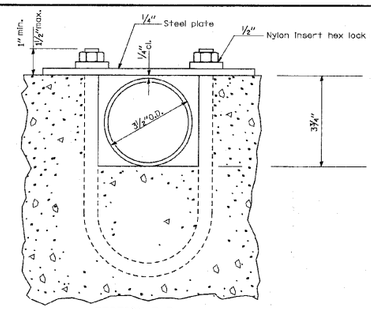

SECTION B-B

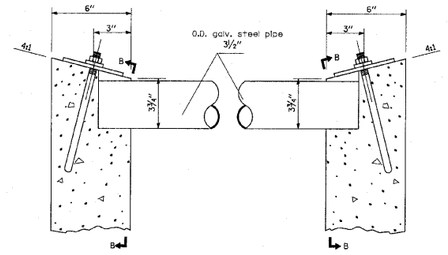

DETAIL AT BLOCKOUTS

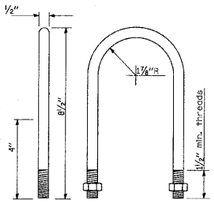

½" U BOLT
(6 - required)

S:\Transportation\Standards\IHA\639.dgn

SHEET 2 OF 2

INLET BOX, SPECIAL

WILLETT, HOFMANN & ASSOCIATES, INC.
CONSULTING ENGINEERS
Land Surveying - Transportation - Structural
Environmental - Architecture
809 East Second Street Dixon, Illinois 61021
Phone 815.284.3381 Fax 815.284.3385
Design Firm # 184-000918
www.willetthofmann.com

INLET BOX, SPECIAL DETAILS

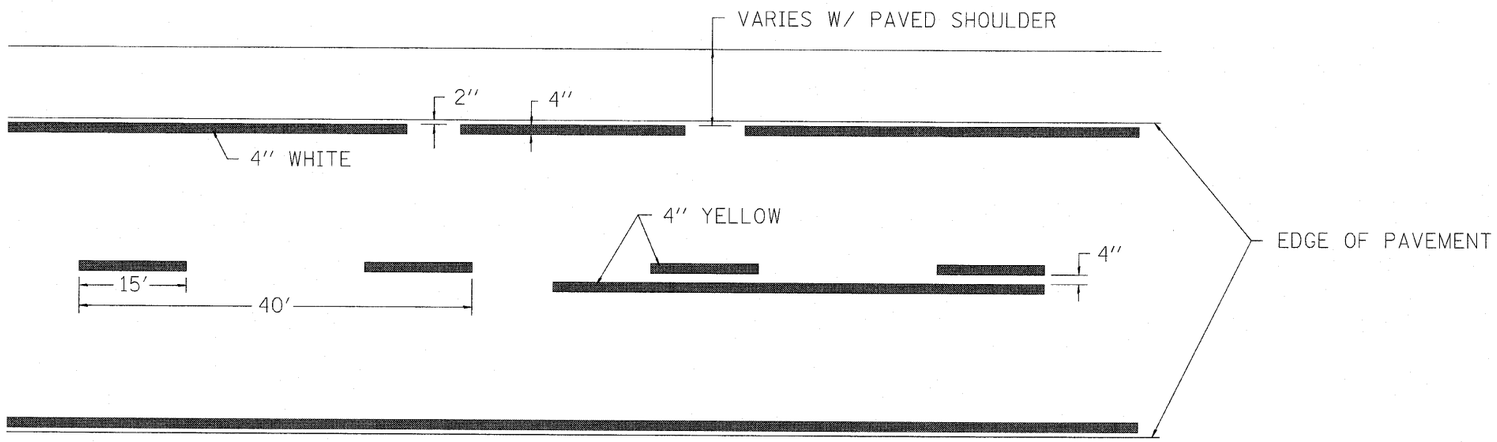

PAVEMENT STRIPING DETAILS

WILLETT, HOFMANN & ASSOCIATES, INC.
CONSULTING ENGINEERS
809 East Second Street Dixon, IL 61021
Phone 815.284.3381 Fax 815.284.3385
Design Firm # 184-00918
www.willetthofmann.com

USER NAME =	DESIGNED -	REVISED -
	DRAWN -	REVISED -
PLOT SCALE =	CHECKED -	REVISED -
PLOT DATE =	DATE -	REVISED -

LASALLE COUNTY
COUNTY HIGHWAY 33
TOMAHAWK BRIDGE REPLACEMENT

INLET BOX, SPECIAL AND STRIPING DETAILS

F.A.S. RTE.	SECTION	COUNTY	TOTAL SHEETS	SHEET NO.
1365	10-00650-00-BR	LASALLE	39	39
STA.	TO STA.	CONTRACT NO. 87448		
FED. ROAD DIST. NO. 7	ILLINOIS	FED. AID PROJECT BRS-1365(113)		

PLAN
CORRECTED
PLOTTED
ALIGNMENT CHECKED
ELEV. CHECKED
CADD FILE NAME
NOTE BOOK
NO.
BY
DATE

PROFILE
SURVEYED
PLOTTED
GRADES CHECKED
DRAWN
NOTE BOOK
NO.
STRUCTURE NO
BY
DATE

S:\Structure\ 11SD08_CH33_Lasalle_County\Design\STANDARD.dgn