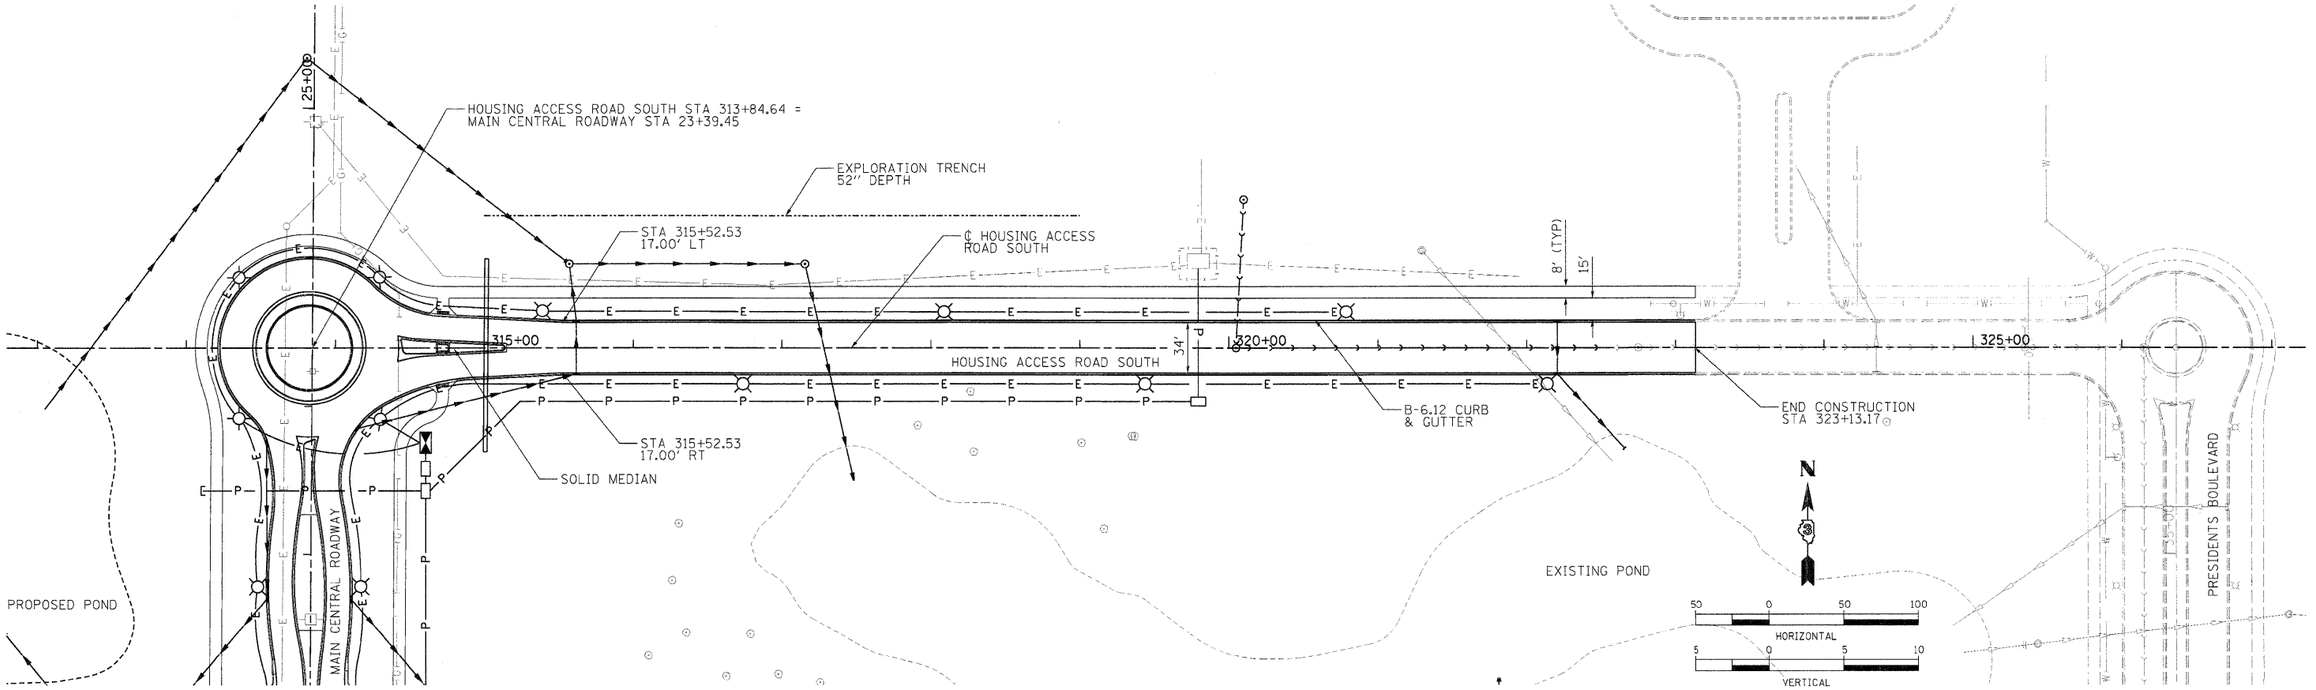

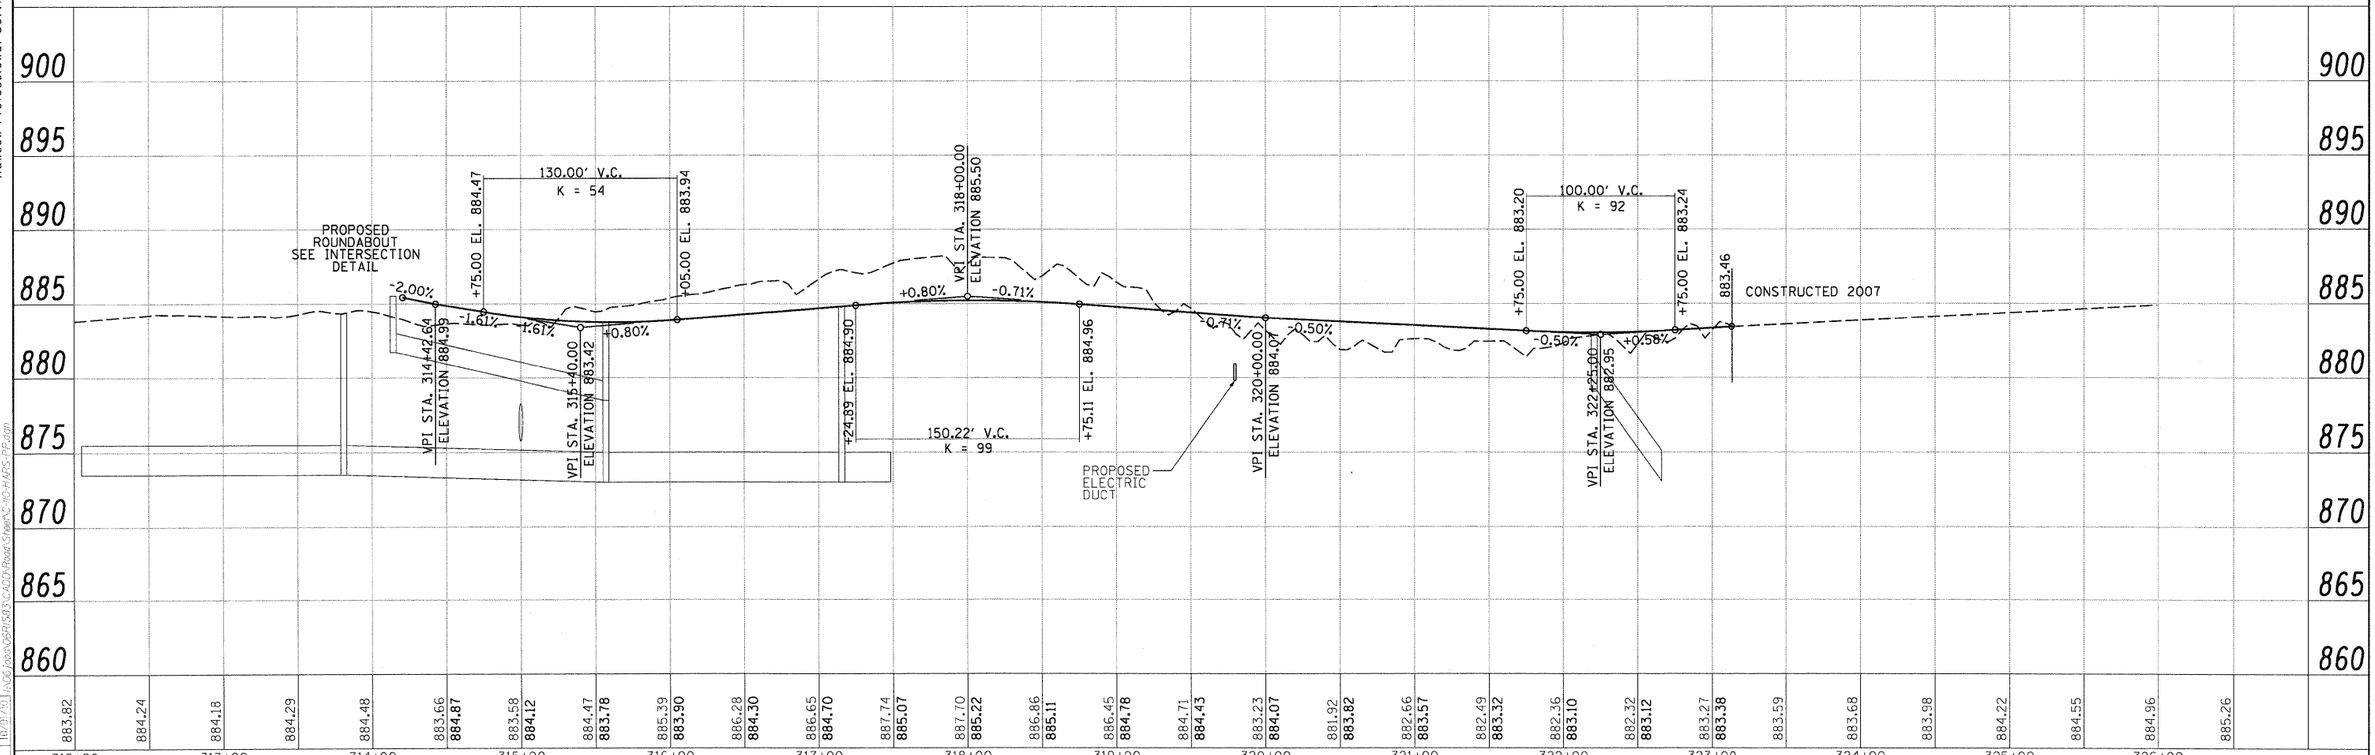

HANSON
Hanson Professional Services Inc.

LAYOUT	MWH	09/04/09
DRAWN	MWH	10/01/10
REVISED	DPA	10/27/10

H:\USERS\DEPT\03\CADD\Road\NewNC-110-HARS-PP.dgn Hussu0041

FILE NAME = C-110-HARS-PP.dgn	USER NAME = Hussu0041	DESIGNED - DPA	REVISED -
		DRAWN - MWH	REVISED -
	PLOT SCALE = 50.000 ' / in.	CHECKED - DPA	REVISED -
	PLOT DATE = 11\05\2010	DATE - 11/04/10	REVISED -

STATE OF ILLINOIS
DEPARTMENT OF TRANSPORTATION

NORTHERN ILLINOIS UNIVERSITY
FAR WEST CAMPUS EXPANSION
HOUSING ACCESS ROAD SOUTH PLAN AND PROFILE

SCALE: 1" = 50' | SHEET NO. OF SHEETS | STA. 313+00 TO STA. 323+00

F.A.P. RTE.	SECTION	COUNTY	TOTAL SHEETS	SHEET NO.
567	06-00002-00-PV	DEKALB	148	18

CONTRACT NO. 87476
ILLINOIS FED. AID PROJECT