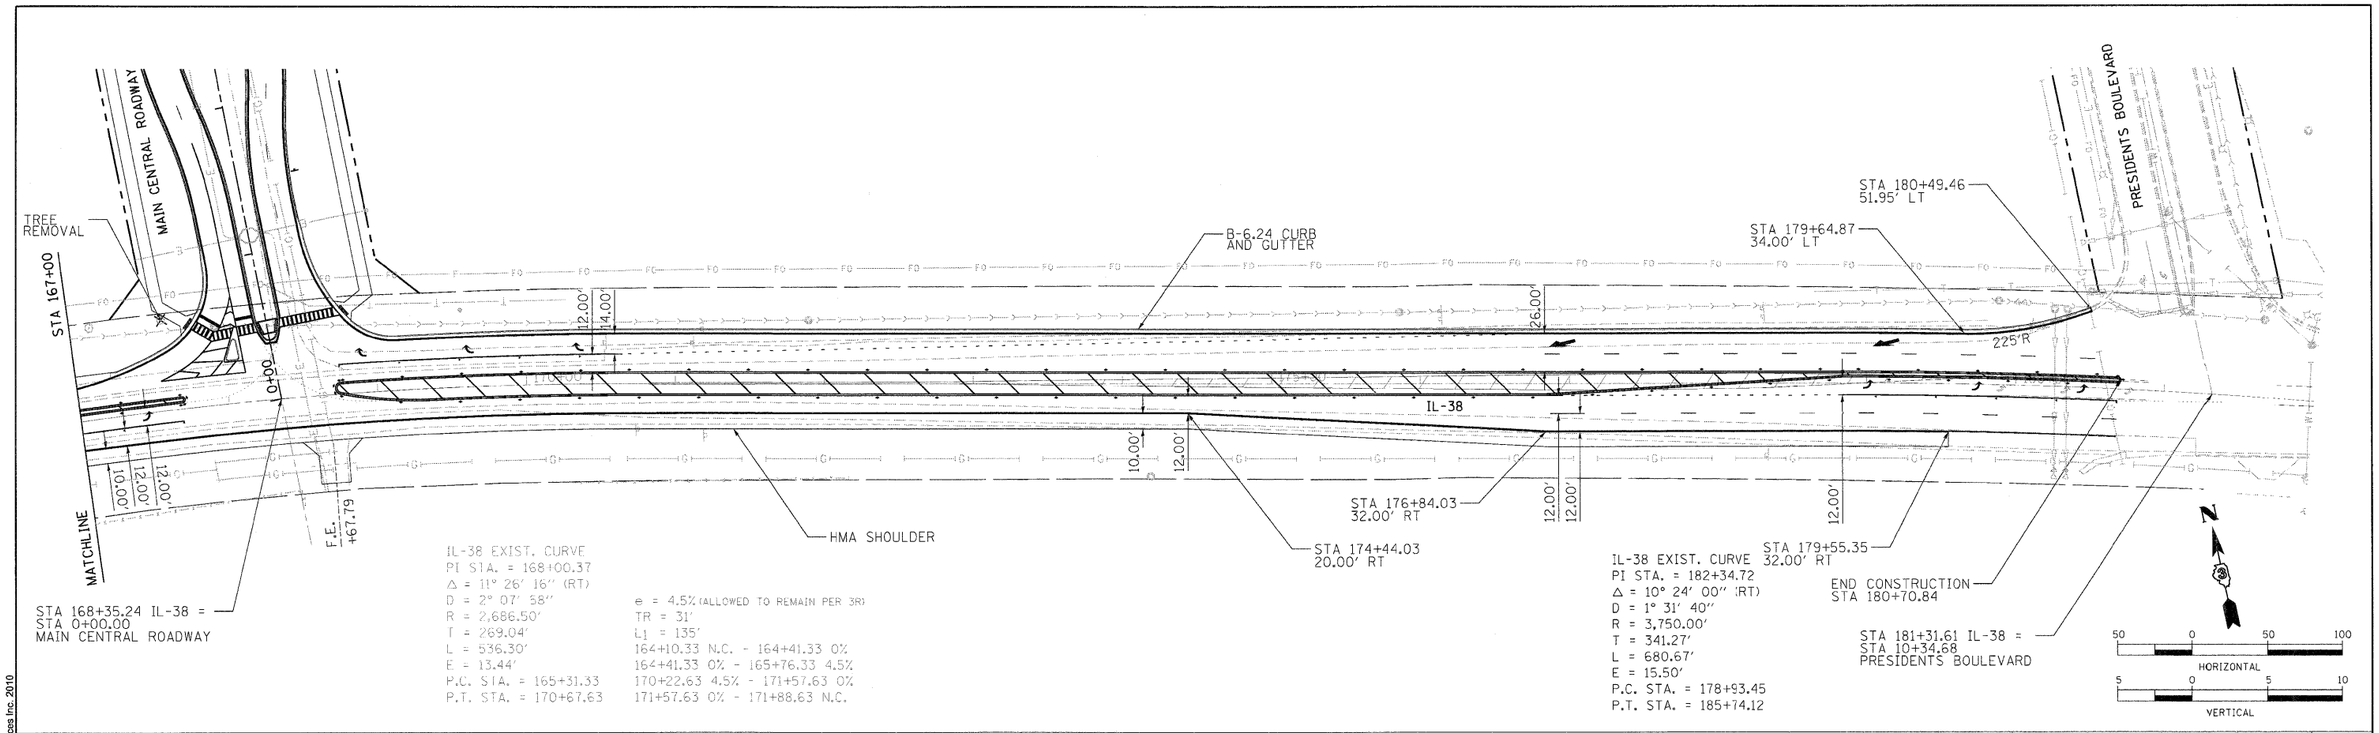

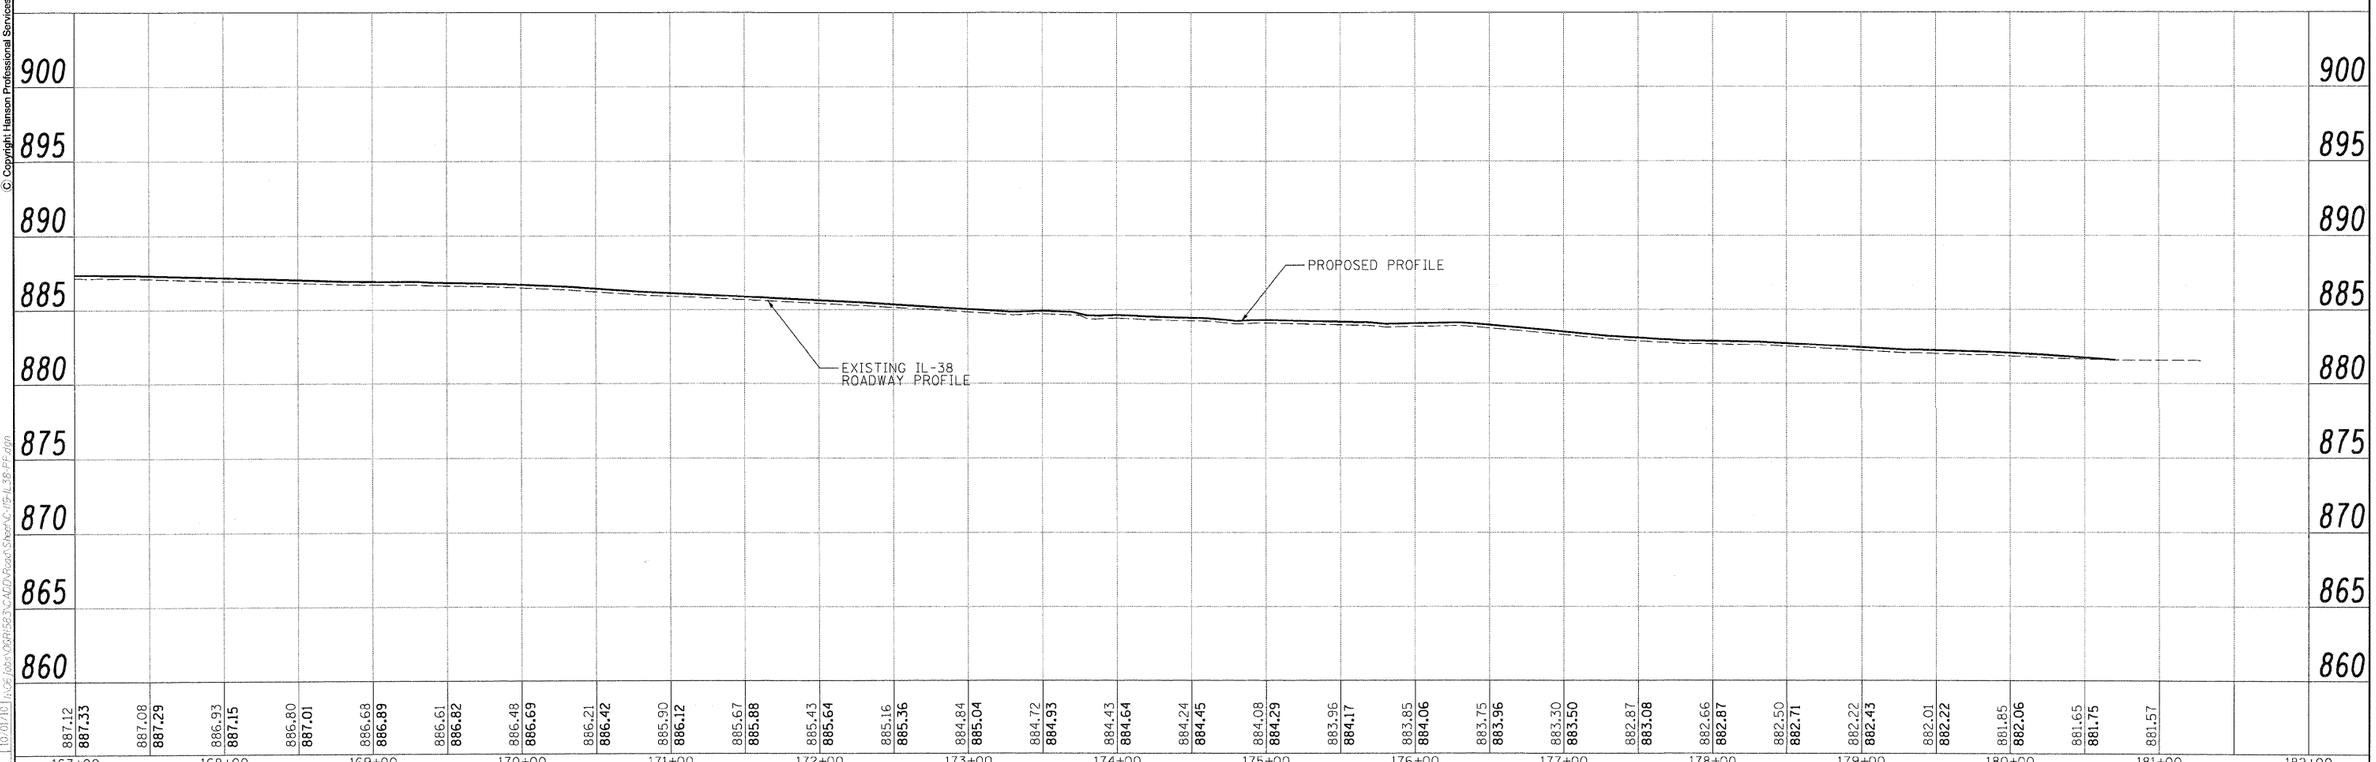

FILE NAME = C:\19-11-38-PP.dgn	USER NAME = Hussu02411	DESIGNED - DPA	REVISED -
		DRAWN - MWH	REVISED -
	PLOT SCALE = 50.000 ' / in.	CHECKED - DPA	REVISED -
	PLOT DATE = 11\05\2010	DATE - 11/04/10	REVISED -

STATE OF ILLINOIS
DEPARTMENT OF TRANSPORTATION

NORTHERN ILLINOIS UNIVERSITY
FAR WEST CAMPUS EXPANSION
FIGURE 3 IL-38 PLAN AND PROFILE

SCALE: 1" = 50' | SHEET NO. OF SHEETS | STA. 167+00 TO STA. 182+00

F.A.P. RTE.	SECTION	COUNTY	TOTAL SHEETS	SHEET NO.
567	06-00002-00-PV	DEKALB	148	27

CONTRACT NO. 87476

ILLINOIS FED. AID PROJECT

APVD.	MWH	08/27/10
DRAWN	MWH	10/01/10
REVIEWED	DPA	10/01/10

Hussu02411
MCS\2010
c:\pb1\06\0523\CADD\Road\Sheet\C-19-IL-38-PP.dgn

HANSON

© Copyright Hanson Professional Services Inc. 2010