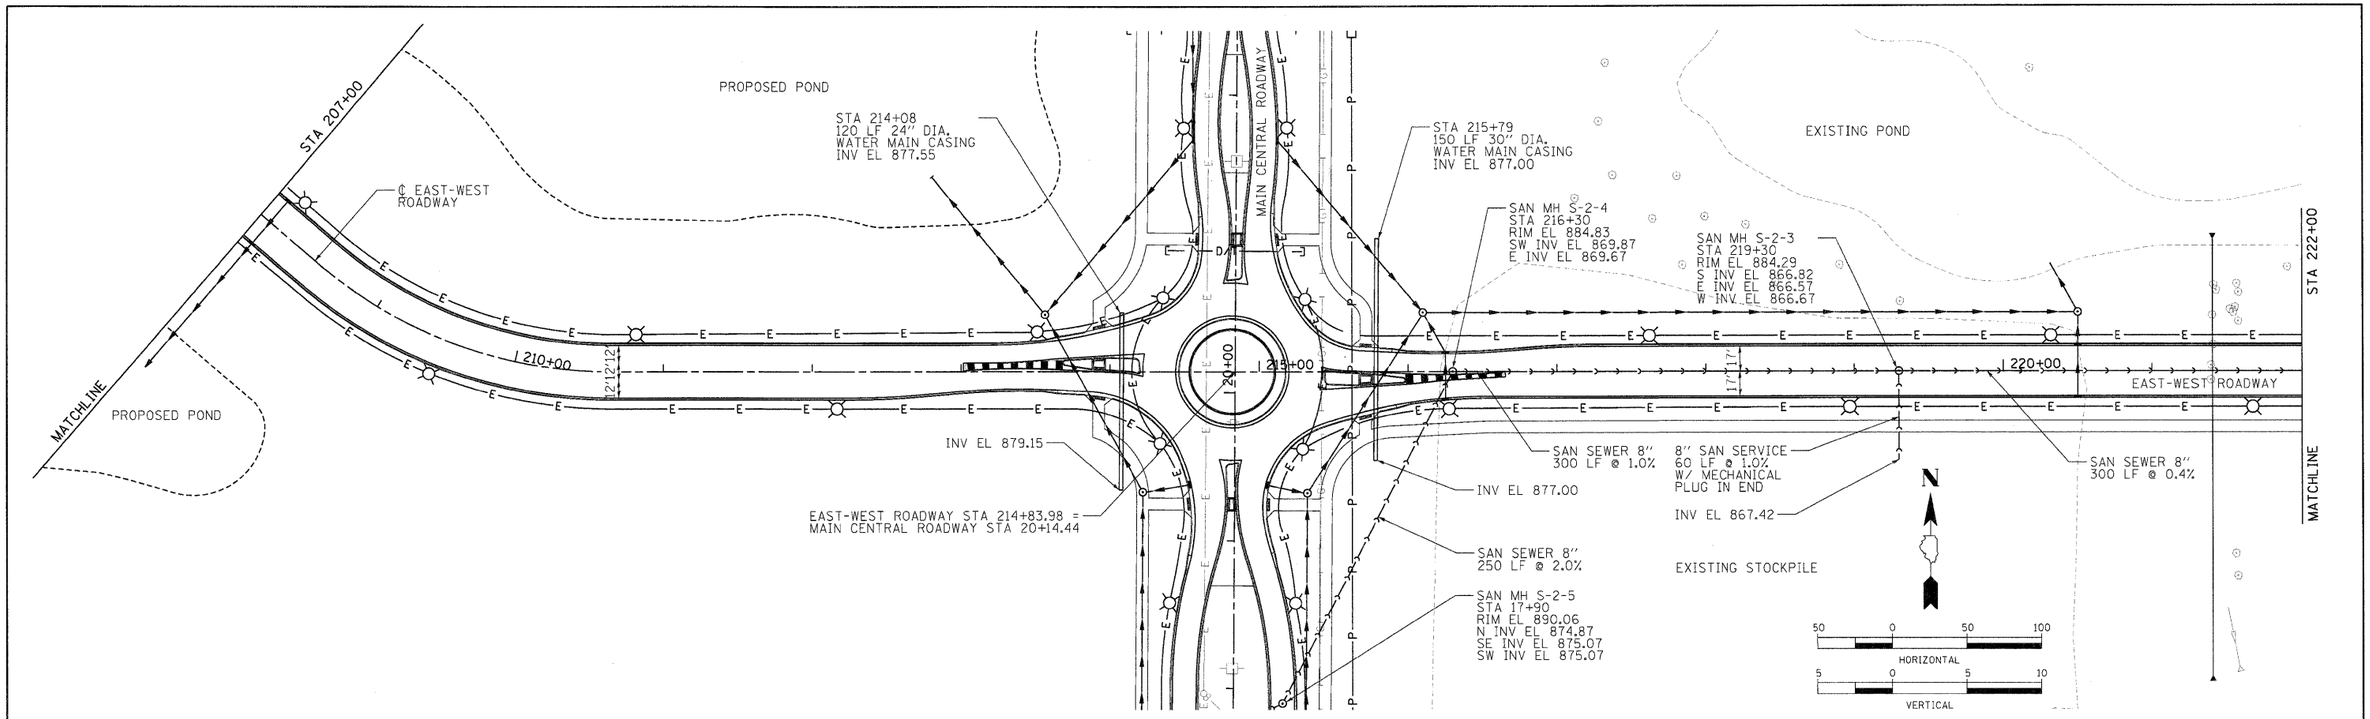

HANSON
Hanson Professional Services Inc.

ADJUST	MWH	06/25/05
DRAWN	MWH	09/09/10
REVIEWED	CRC	09/25/2010

N:\Projects\Jobs\26R1523\CADD\Road Sheet\C-14-SAN-EW.dgn Hussa0041

FILE NAME = C-14-SAN-EW.dgn	USER NAME = Hussa0041	DESIGNED - CRC	REVISED -
		DRAWN - MWH	REVISED -
	PLOT SCALE = 50.000 ' / in.	CHECKED - CRC	REVISED -
	PLOT DATE = 11/05/2010	DATE - 11/04/10	REVISED -

STATE OF ILLINOIS
DEPARTMENT OF TRANSPORTATION

NORTHERN ILLINOIS UNIVERSITY
WEST CAMPUS EXPANSION
EAST-WEST ROADWAY SANITARY SEWER

SCALE: 1" = 50' | SHEET NO. OF SHEETS | STA. 207+00 TO STA. 222+00

F.A.P. RTE.	SECTION	COUNTY	TOTAL SHEETS	SHEET NO.
567	06-00002-00-PV	DEKALB	148	29

CONTRACT NO. 87476

ILLINOIS FED. AID PROJECT