SIGN LEGEND

W2-6
36x36"

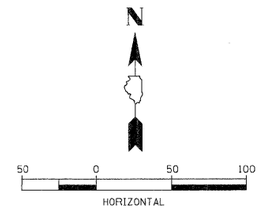


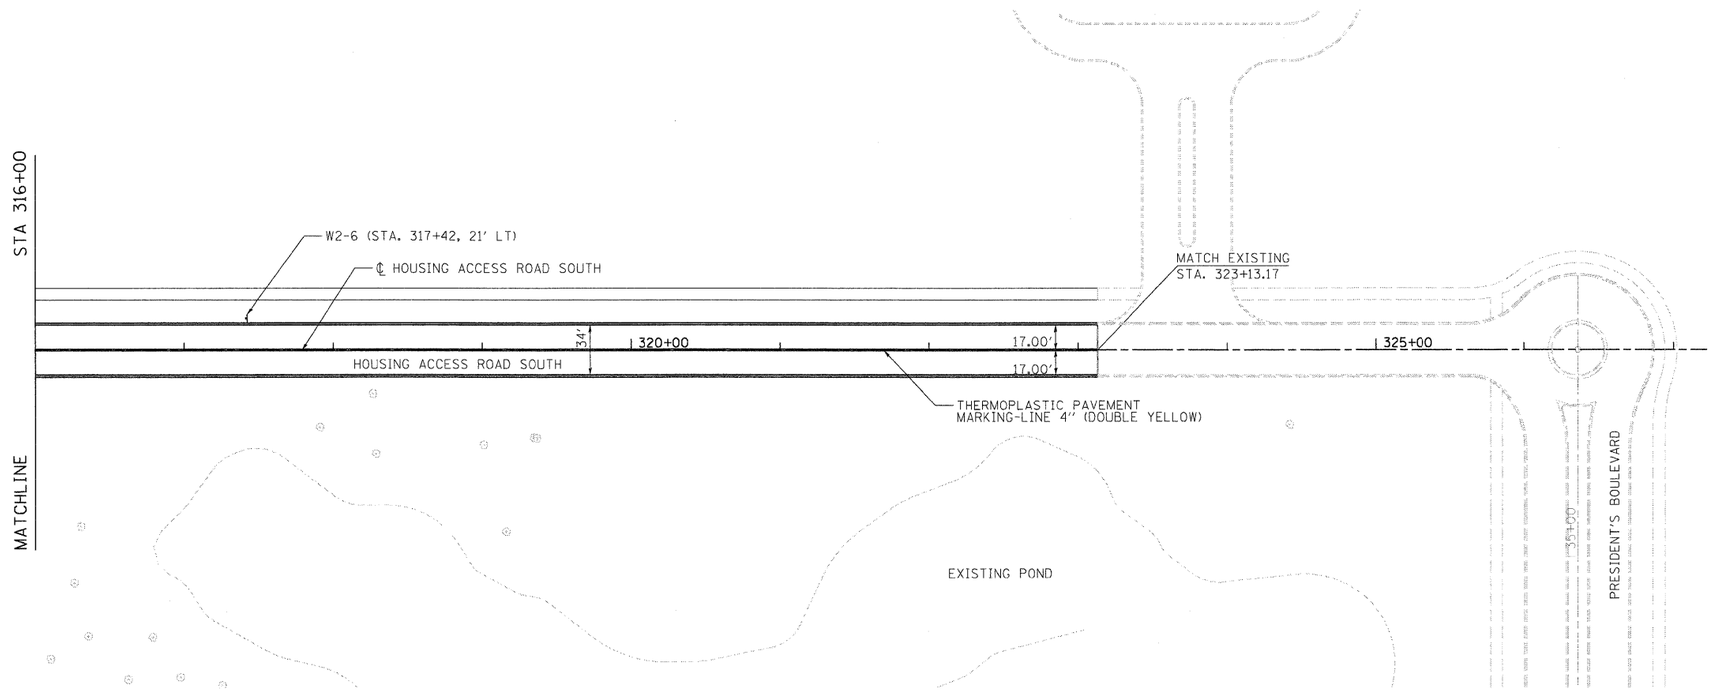


HANSON
Hanson Professional Services Inc.

| | | |
|---|---|---|
| LAYOUT: | MG | 09/20/10 |
| DRAWN: | MG | 09/20/10 |
| REVISED: | | |

J:\06 Projects\1583\ADN\road\Sheet\C 170-PM-HARS.dgn
Hussa0041
11\05\2010

| | | | |
|---|---|---|---|
| FILE NAME: C 170-PM-HARS.dgn | USER NAME = | DESIGNED - DPA | REVISED - |
| | | DRAWN MWH | REVISED - |
| | PLOT SCALE = 50.000 ' / in. | CHECKED - DPA | REVISED - |
| | PLOT DATE = 11\05\2010 | DATE - 11/04/10 | REVISED - |

**STATE OF ILLINOIS**
**DEPARTMENT OF TRANSPORTATION**

**NIU WEST CAMPUS EXPANSION**
**PAVEMENT MARKING AND SIGNAGE PLAN**

SCALE: | SHEET NO. OF SHEETS | STA. 316+00 | TO STA. 323+13.18

| F.A.P. RTE. | SECTION | COUNTY | TOTAL SHEETS | SHEET NO. |
|---|---|---|---|---|
| 567 | 06-00002-00-PV | DEKALB | 148 | 35 |
| FED. ROAD DIST. NO. | ILLINOIS | FED. AID PROJECT | CONTRACT NO. 87476 | |