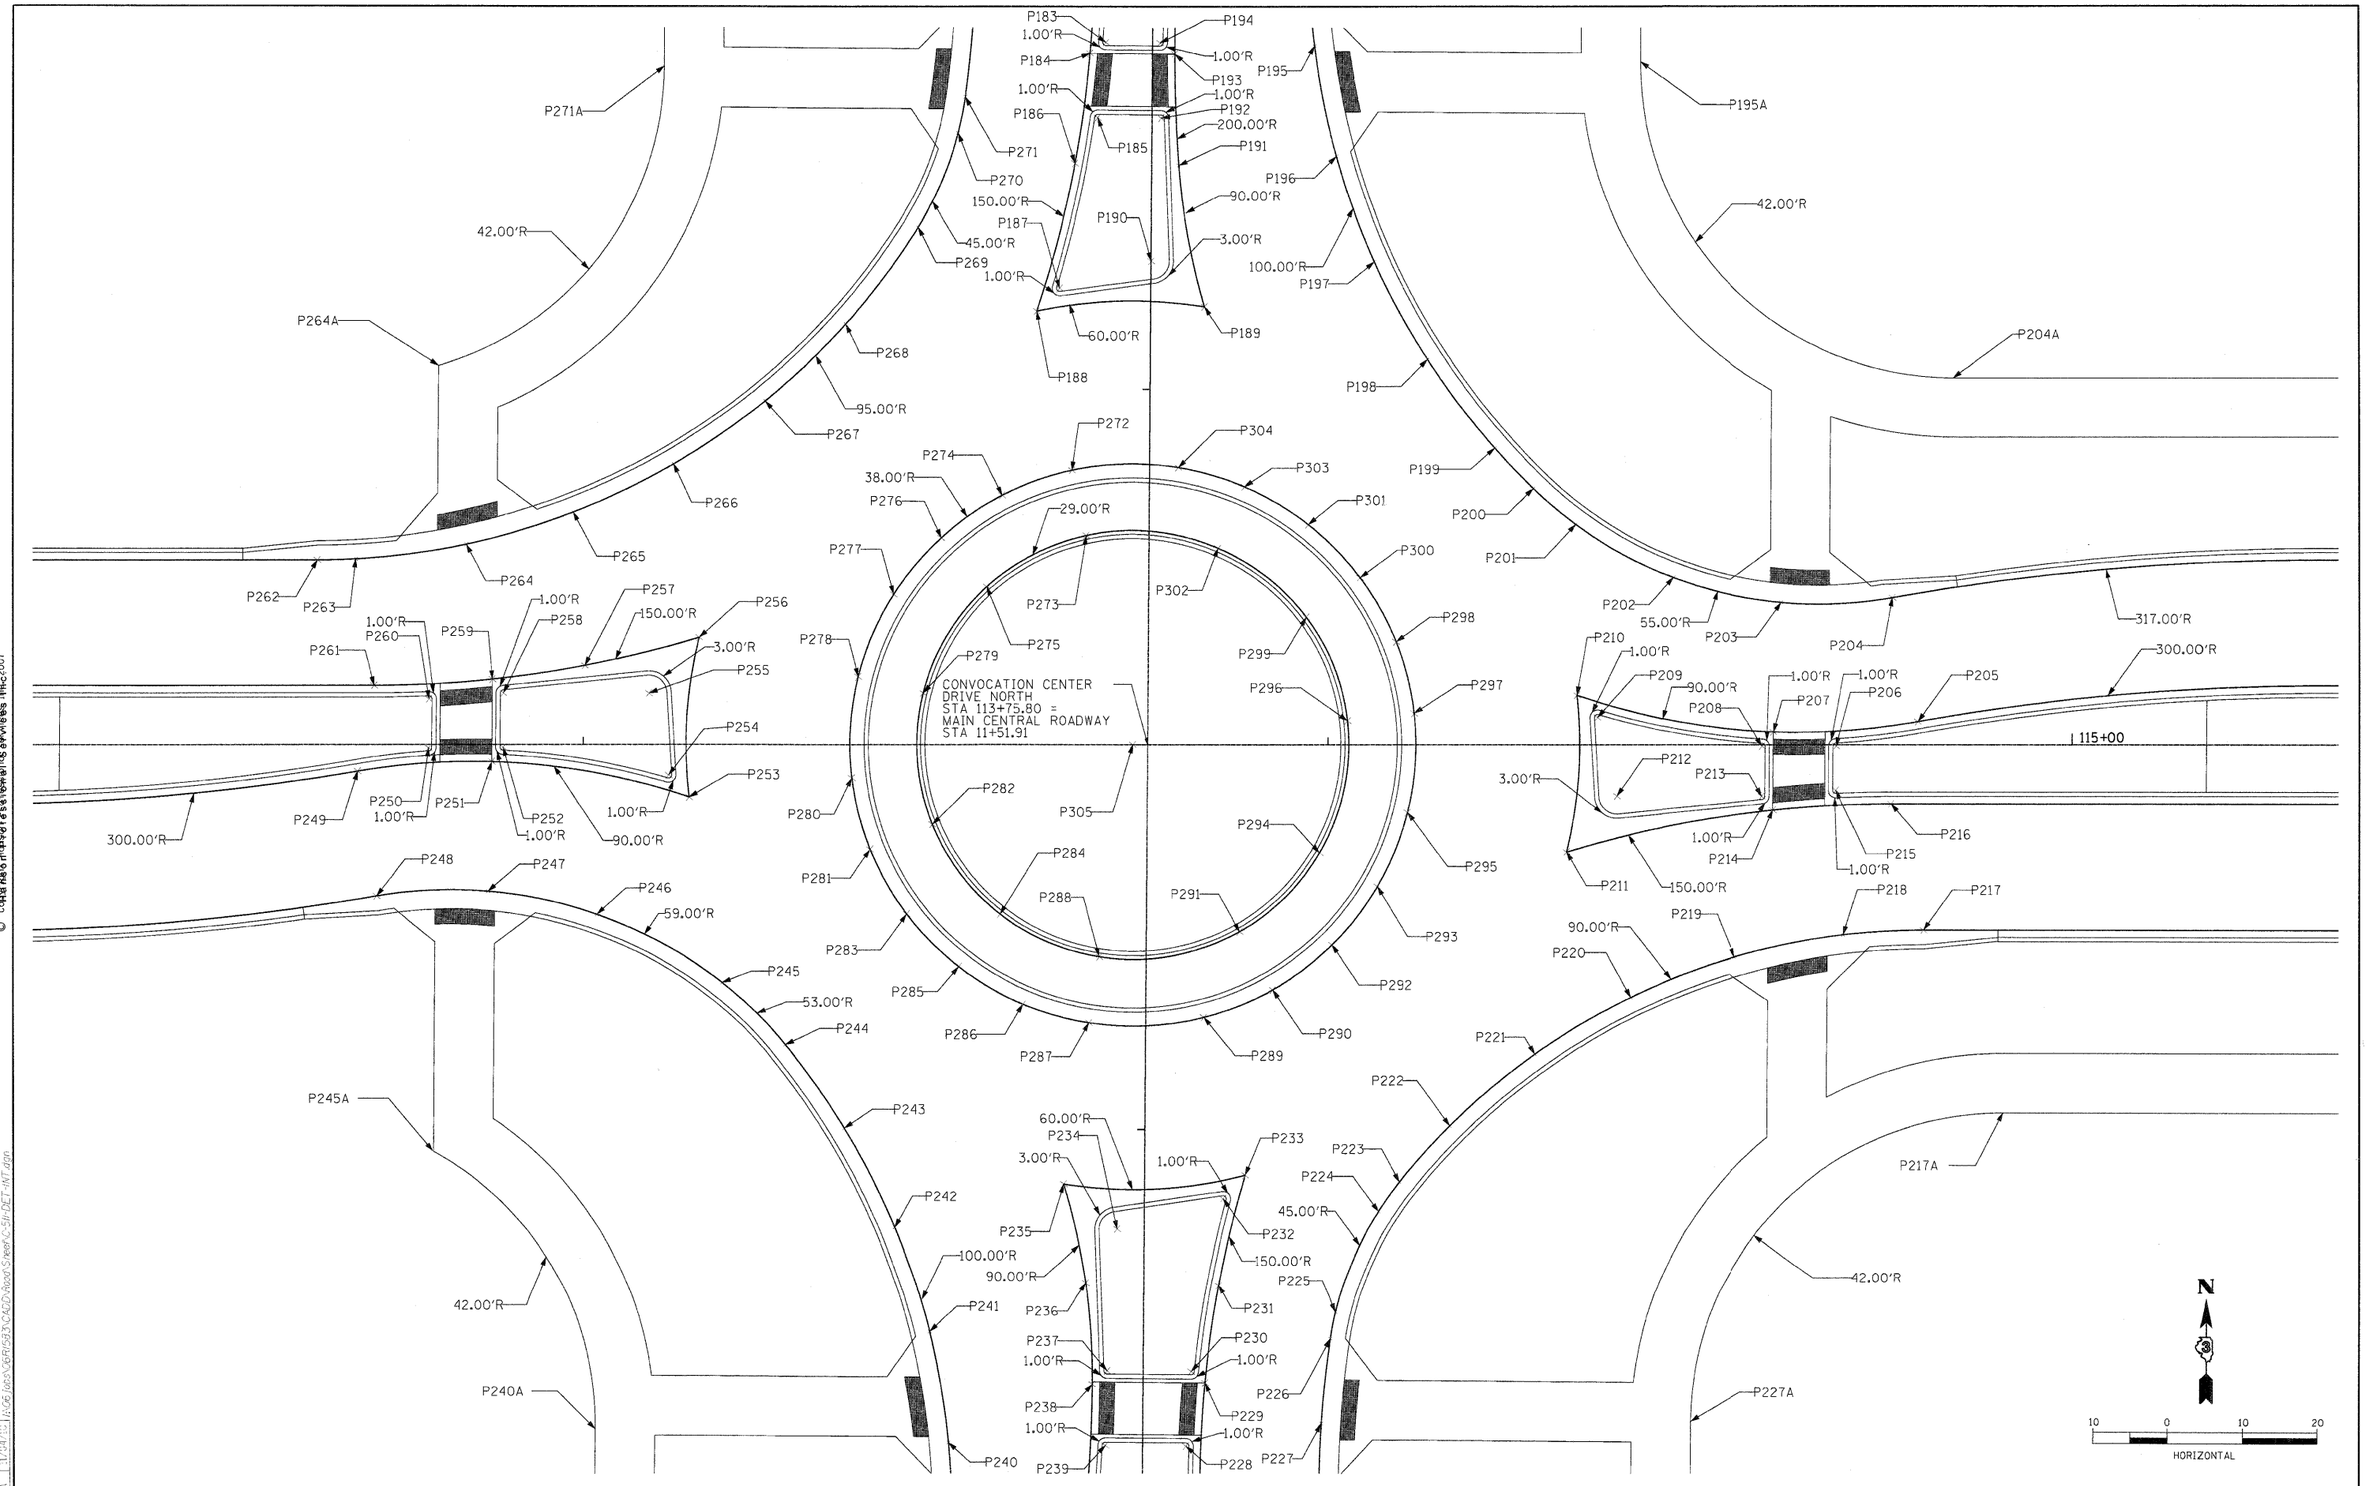

LAYOUT	MWH	08/31/10	Hussi0041				
DRAWN	MWH	11/04/10	11/05/2010				
REVIEWED	DPA	11/04/10	R:\06 Jobs\06R\583\CADD\Road\Specific\S-IH-DET-INT.dgn				

FILE NAME = S-IH-DET-INT.dgn

USER NAME = MWH	DESIGNED - DPA	REVISED -	
	DRAWN - MWH	REVISED -	
PLOT SCALE = AS SHOWN	CHECKED - DPA	REVISED -	
PLOT DATE = 11\05\2010	DATE - 11/04/10	REVISED -	

STATE OF ILLINOIS
DEPARTMENT OF TRANSPORTATION

NORTHERN ILLINOIS UNIVERSITY
FAR WEST CAMPUS EXPANSION
CCDN / MAIN CENTRAL INTERSECTION DETAIL

SCALE: AS SHOWN | SHEET NO. OF SHEETS | STA. TO STA.

F.A.P. RTE.	SECTION	COUNTY	TOTAL SHEETS	SHEET NO.
567	06-00002-00-PV	DEKALB	148	49

CONTRACT NO. 87476

FED. ROAD DIST. NO. | ILLINOIS | FED. AID PROJECT

© Copyright 2010 Hanson Professional Services Inc.