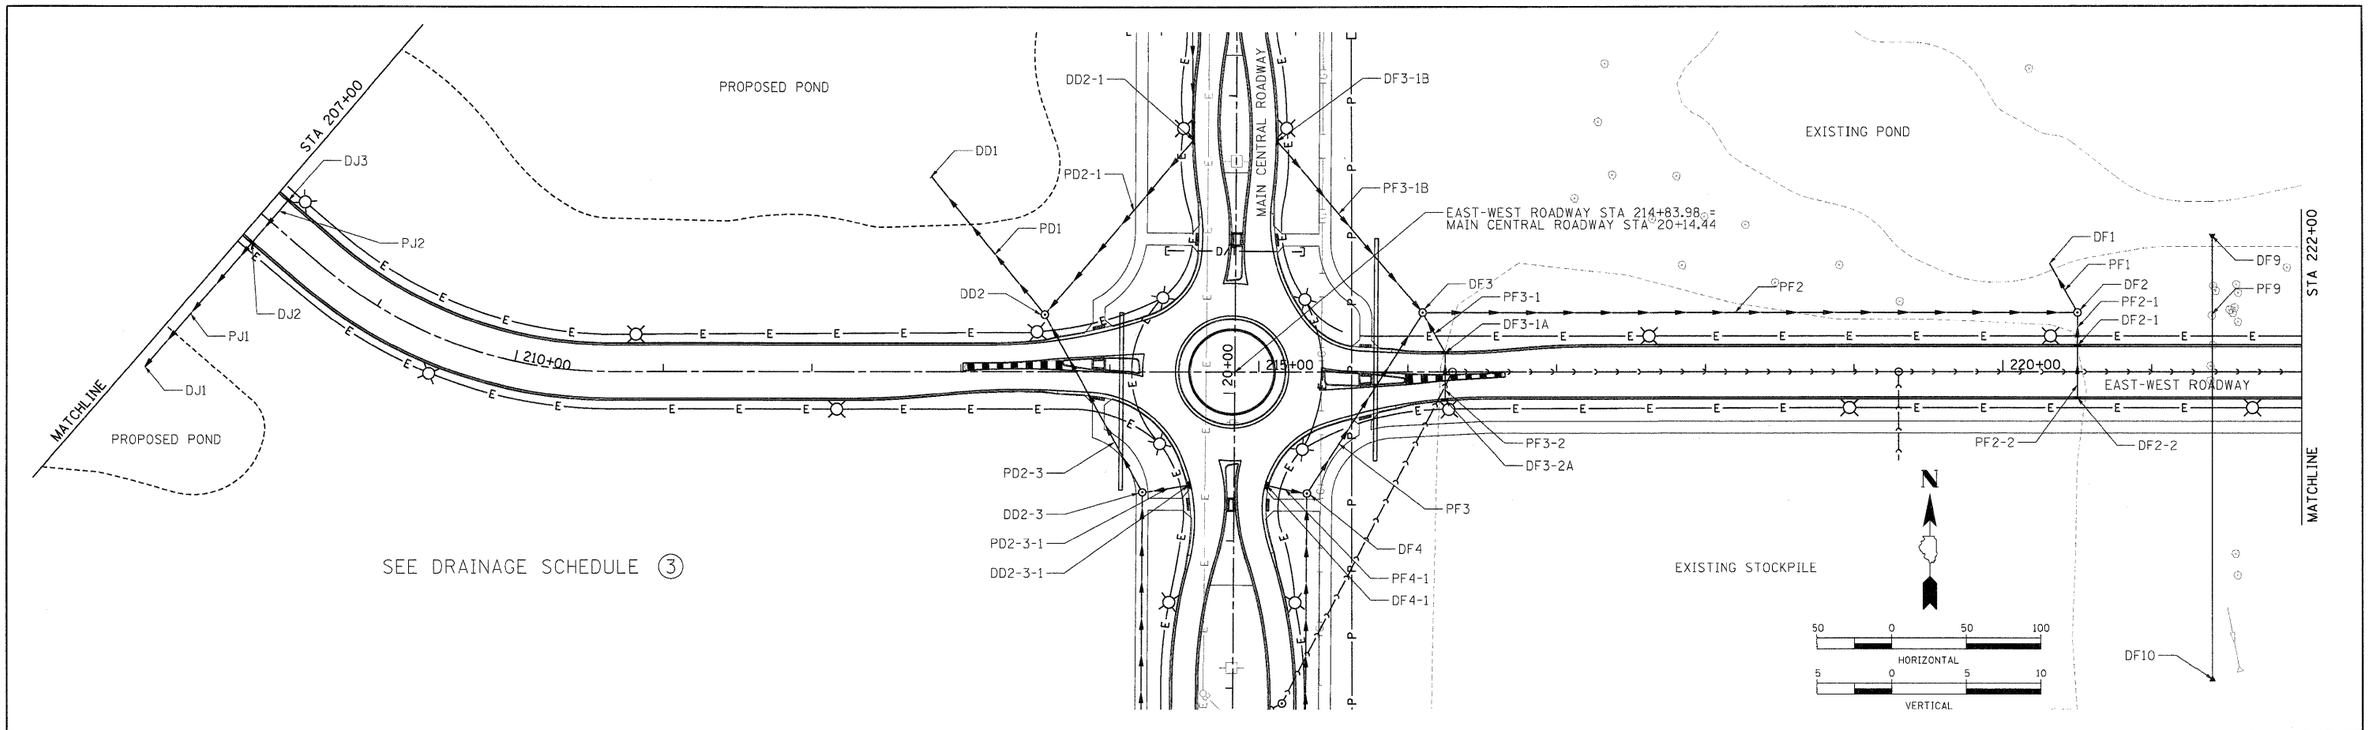

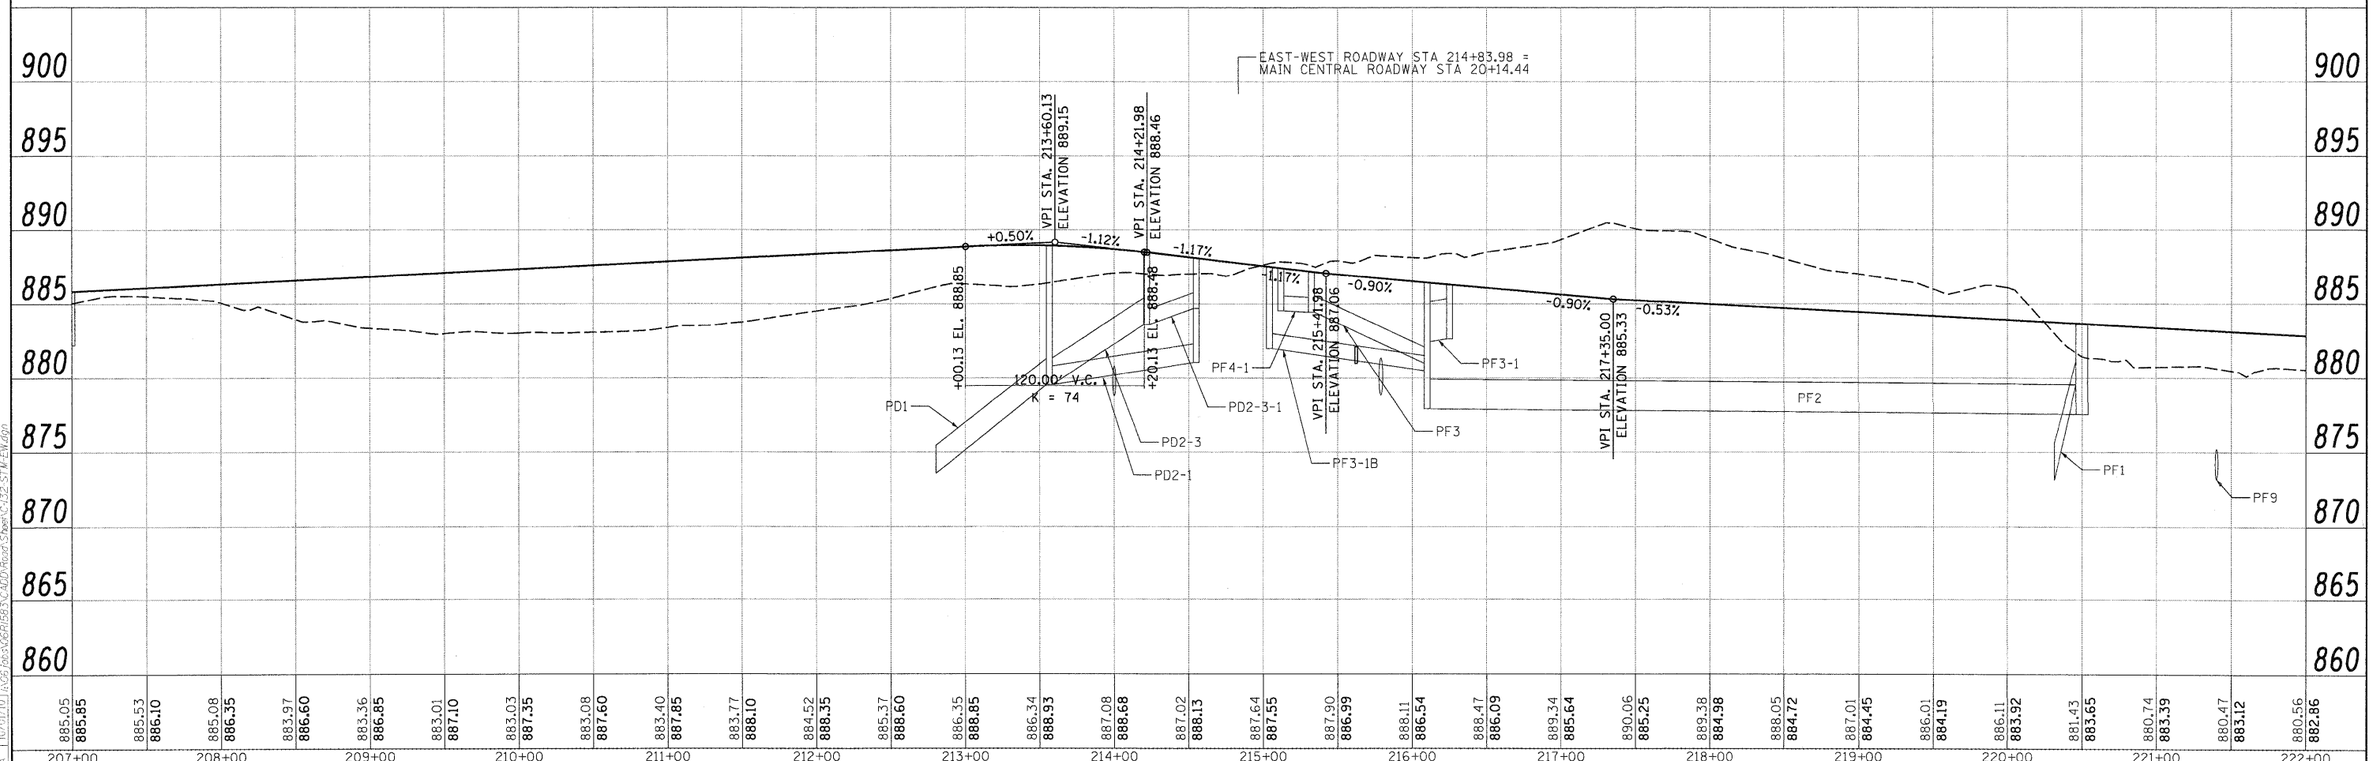

HANSON
Hanson Professional Services Inc

LAYOUT	MWH	05/05/09
DRAWN	MWH	10/01/10
REVISED	JPS	10/01/10

J:\05 Jobs\06R1585\CADD\Road\Sheet\C132-STM-EW.dgn Hussu0041 10/05/2010

FILE NAME = C:\32-STM-EW.dgn	USER NAME = Hussu0041	DESIGNED - CRC	REVISED -
		DRAWN - MWH	REVISED -
	PLOT SCALE = 50.000 ' / in.	CHECKED - CRC	REVISED -
	PLOT DATE = 11\05\2010	DATE - 11/04/10	REVISED -

STATE OF ILLINOIS
DEPARTMENT OF TRANSPORTATION

NORTHERN ILLINOIS UNIVERSITY
FAR WEST CAMPUS EXPANSION
EAST-WEST ROADWAY DRAINAGE PLAN AND PROFILE

SCALE: 1" = 50' | SHEET NO. OF SHEETS | STA. 207+00 TO STA. 222+00

F.A.P. RTE.	SECTION	COUNTY	TOTAL SHEETS	SHEET NO.
567	06-00002-00-PV	DEKALB	148	57

CONTRACT NO. 87476
ILLINOIS FED. AID PROJECT