SEE DRAINAGE SCHEDULE (5)

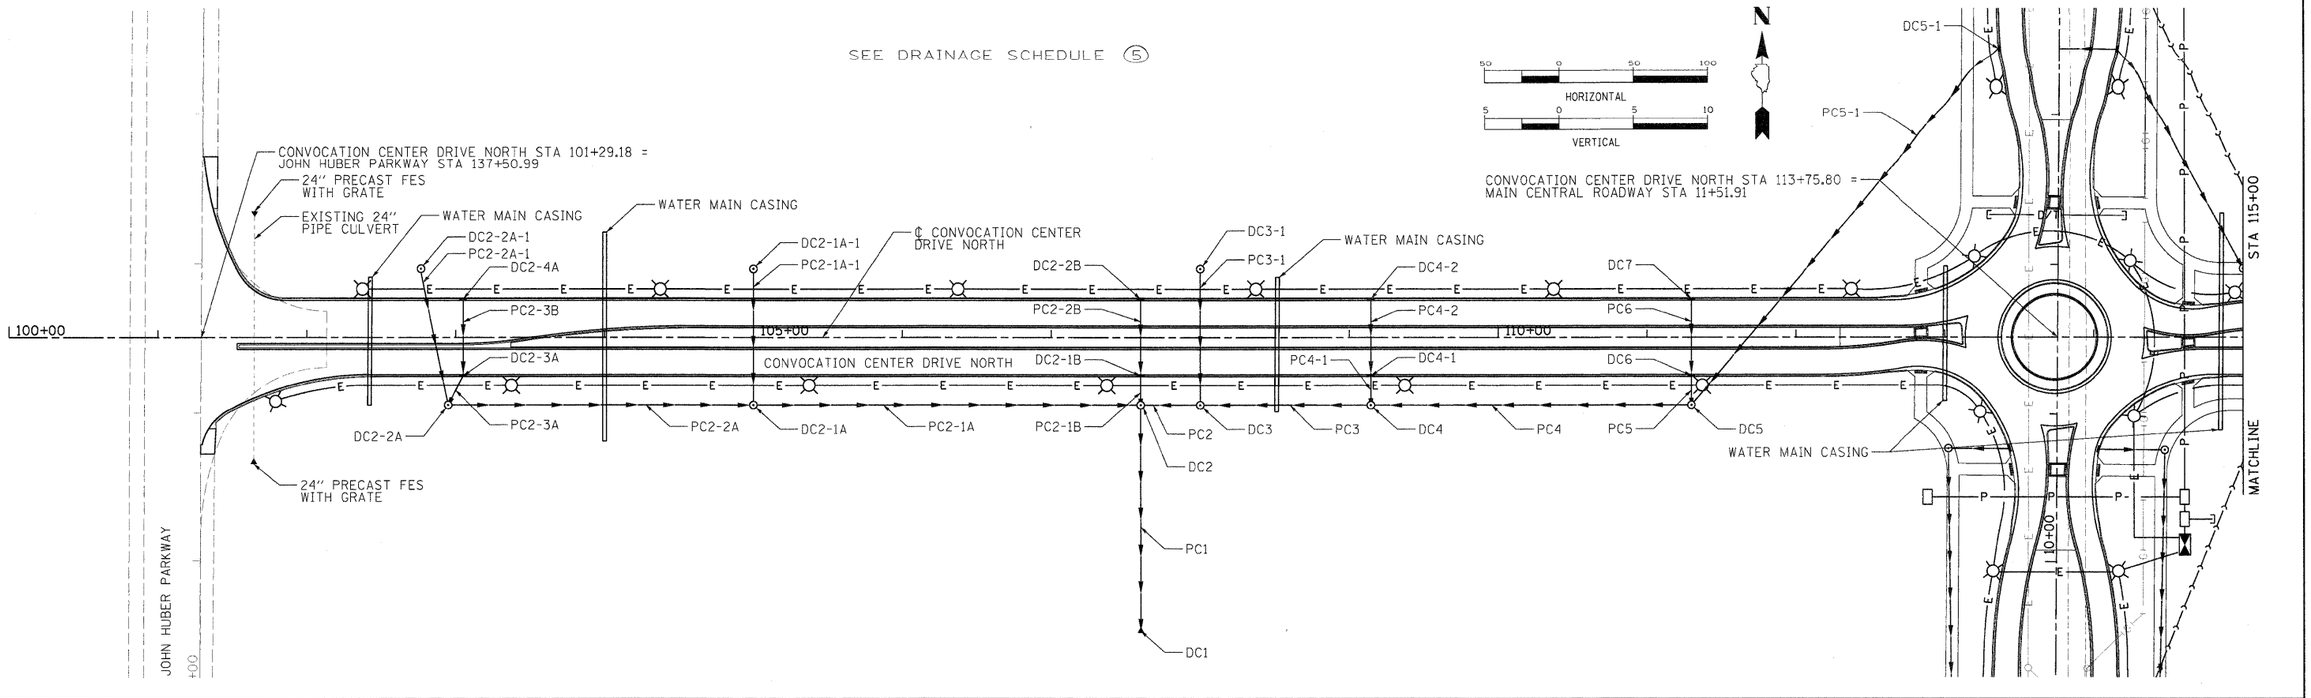

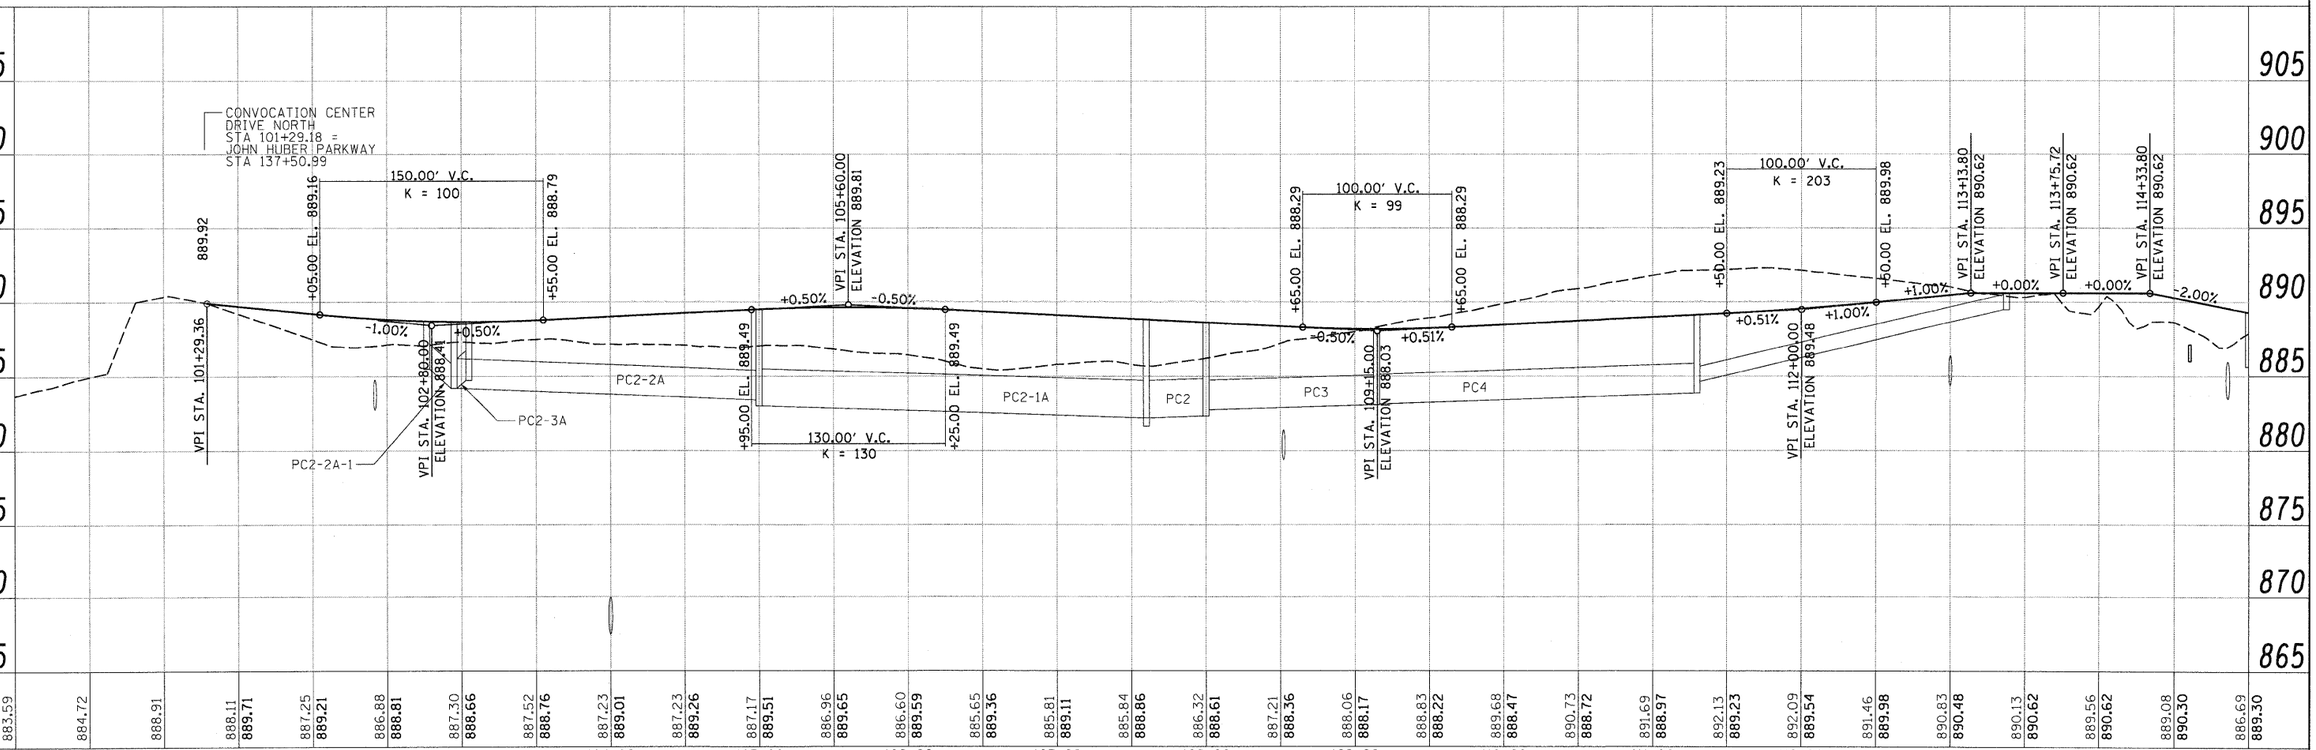

HANSON
Hanson Professional Services Inc.

LAYOUT:	MWH	09/03/10 Hussu0041
DRAWN:	MWH	10/01/10 NAD\GOO
REVISED:	DPS	10/21/10 N:\Projects\DeKalb\Projects\ADDFiles\Chapter C 134-STM-CCDN.dgn

FILE NAME = C 134-STM-CCDN.dgn	USER NAME = Hussu0041	DESIGNED - CRC	REVISED -
		DRAWN - MWH	REVISED -
	PLOT SCALE = 50.000 ' / in.	CHECKED - CRC	REVISED -
	PLOT DATE = 11\05\2010	DATE - 11/04/10	REVISED -

STATE OF ILLINOIS
DEPARTMENT OF TRANSPORTATION

NORTHERN ILLINOIS UNIVERSITY
FAR WEST CAMPUS EXPANSION
CONVOCATION CENTER DRIVE NORTH DRAINAGE PLAN AND PROFILE

SCALE: 1" = 50' | SHEET NO. OF SHEETS | STA. 100+00 TO STA. 115+00

F.A.P. RTE.	SECTION	COUNTY	TOTAL SHEETS	SHEET NO.
567	06-00002-00-PV	DEKALB	148	59

CONTRACT NO. 87476
ILLINOIS FED. AID PROJECT