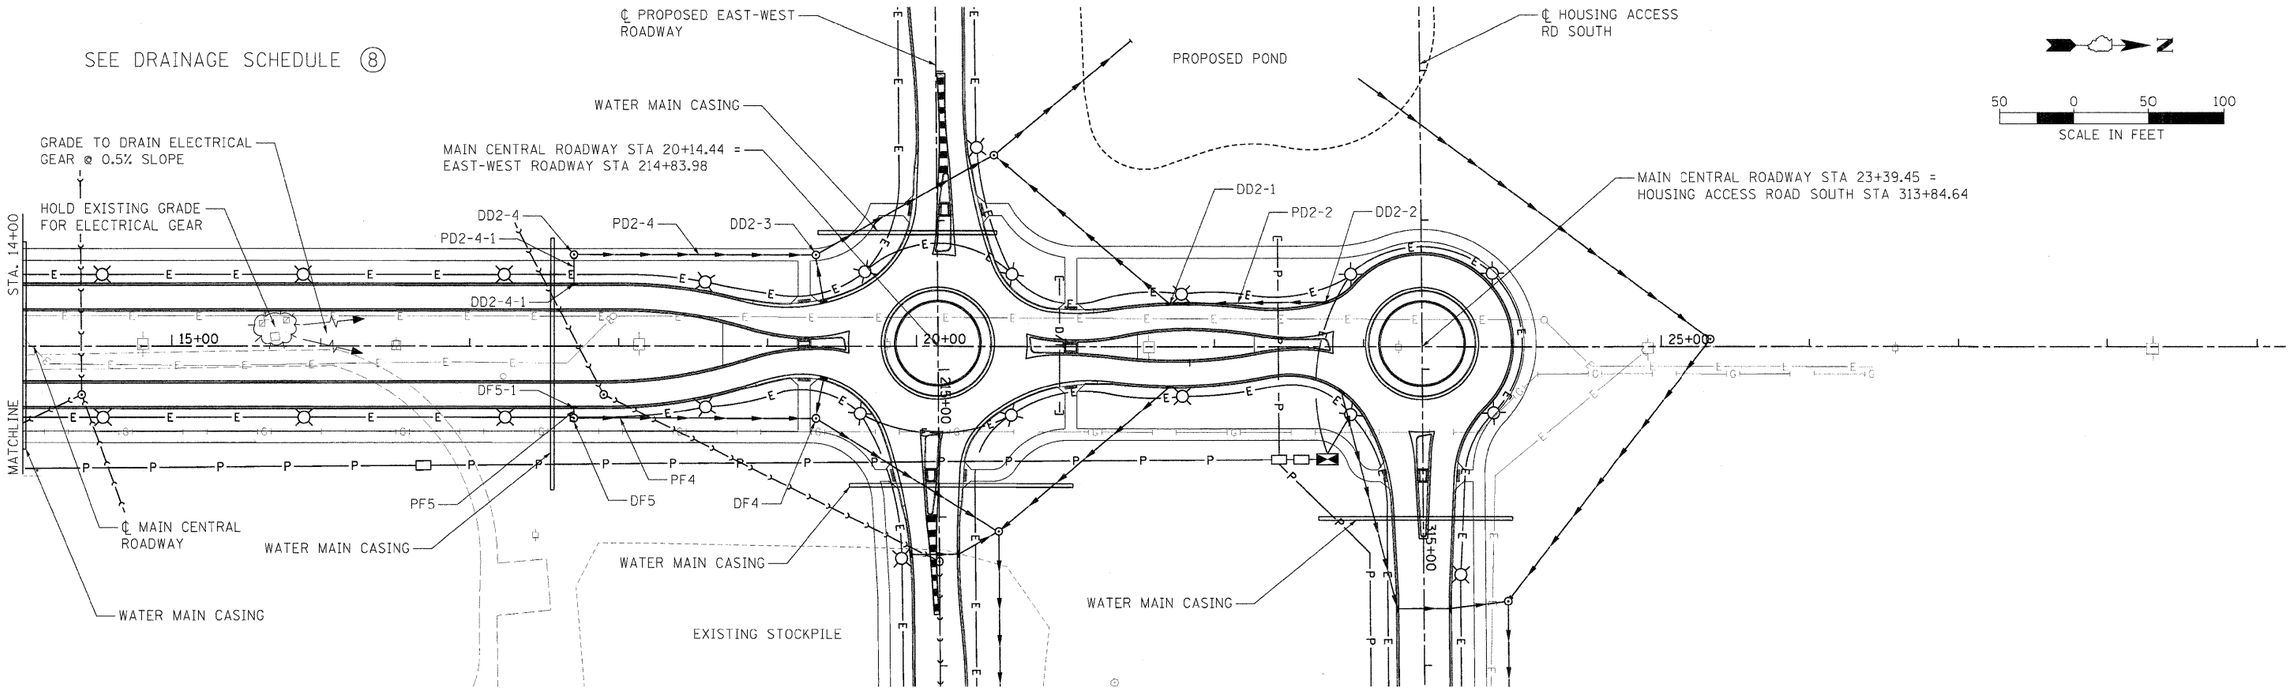

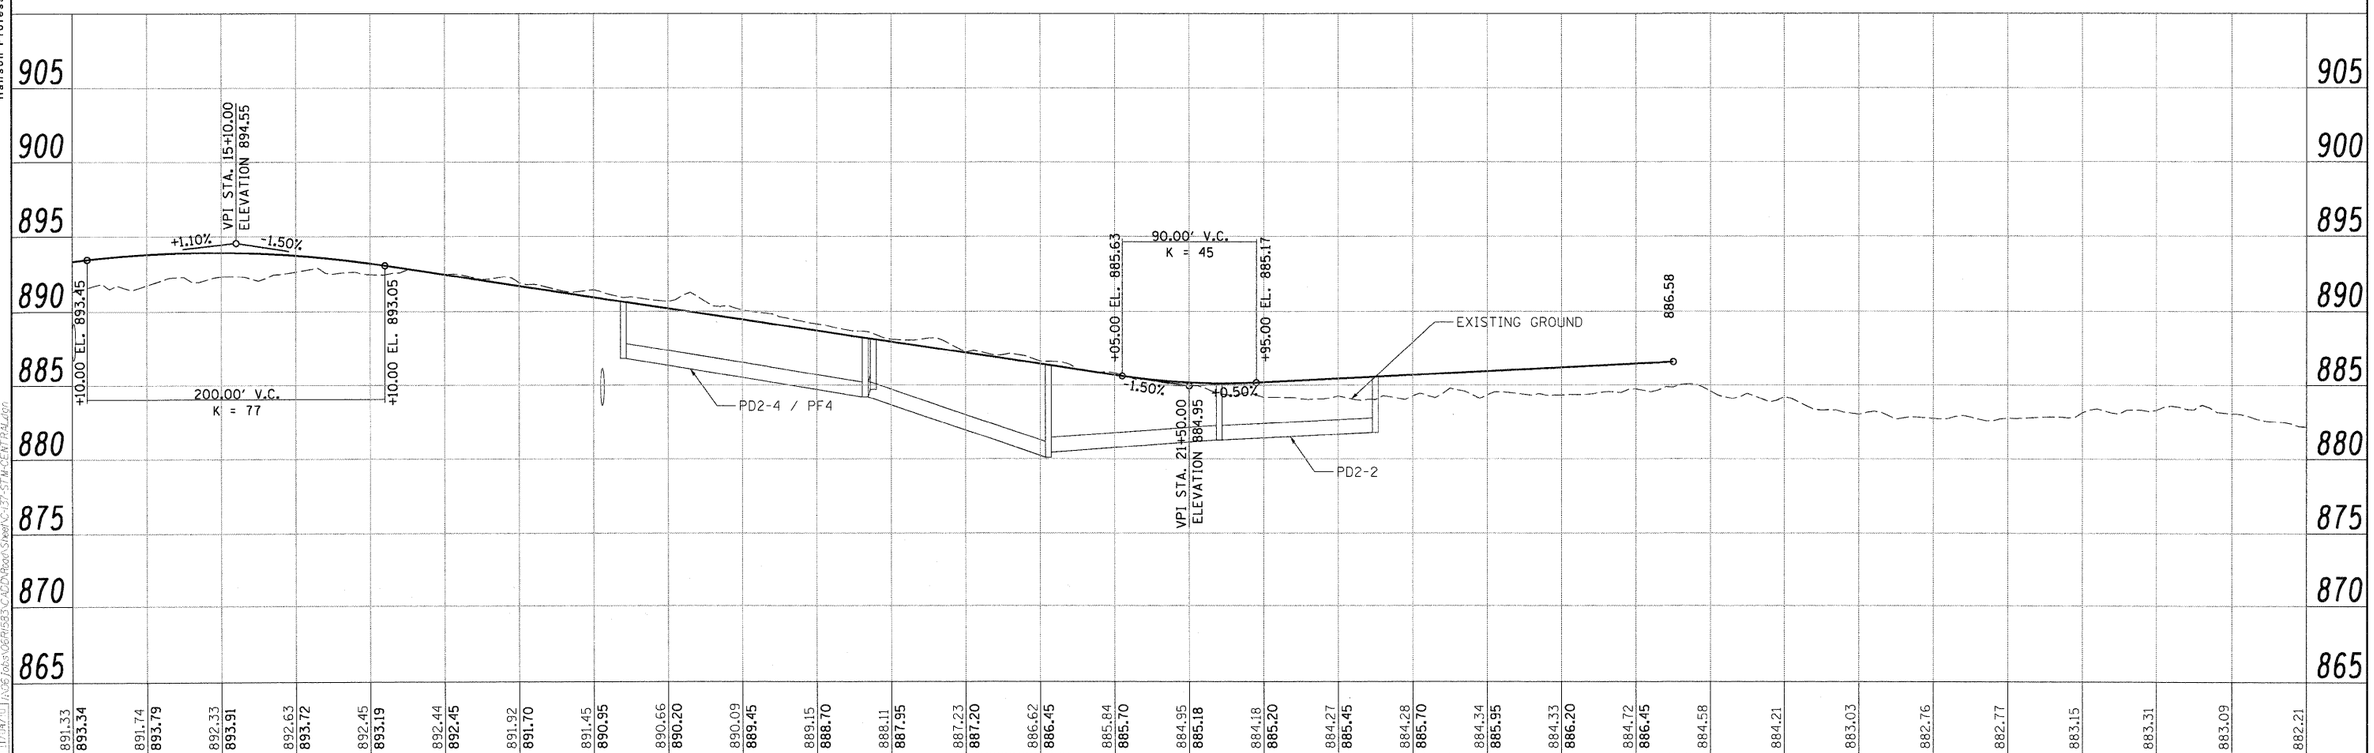

FILE NAME = C:\137-STM-CENTRAL.dgn	USER NAME = MWH	DESIGNED - DPA	REVISED -	STATE OF ILLINOIS DEPARTMENT OF TRANSPORTATION
		DRAWN - MWH	REVISED -	
	PLOT SCALE = 50.000 ' / in.	CHECKED - DPA	REVISED -	
	PLOT DATE = 11\05\2010	DATE - 11/04/10	REVISED -	

NORTHERN ILLINOIS UNIVERSITY
FAR WEST CAMPUS EXPANSION
MAIN CENTRAL ROADWAY DRAINAGE PLAN AND PROFILE

SCALE: | SHEET NO. OF SHEETS | STA. 14+00 TO STA. 24+00

F.A.P. RTE.	SECTION	COUNTY	TOTAL SHEETS	SHEET NO.
567	06-00002-00-PV	DEKALB	148	62

CONTRACT NO. 87476

FED. ROAD DIST. NO. | ILLINOIS | FED. AID PROJECT

HANSON
Hanson Professional Services Inc.

LAYOUT	NAME:	04/16/08 Hass00411
DRAWN	NAME:	11/04/10 11/05\2010
REVIEWED	DATE	11/04/10 J:\06 Jobs\0691533\CADRoot\Sheet\C-137-STM-CENTRAL.dgn