SEE DRAINAGE SCHEDULE (9)

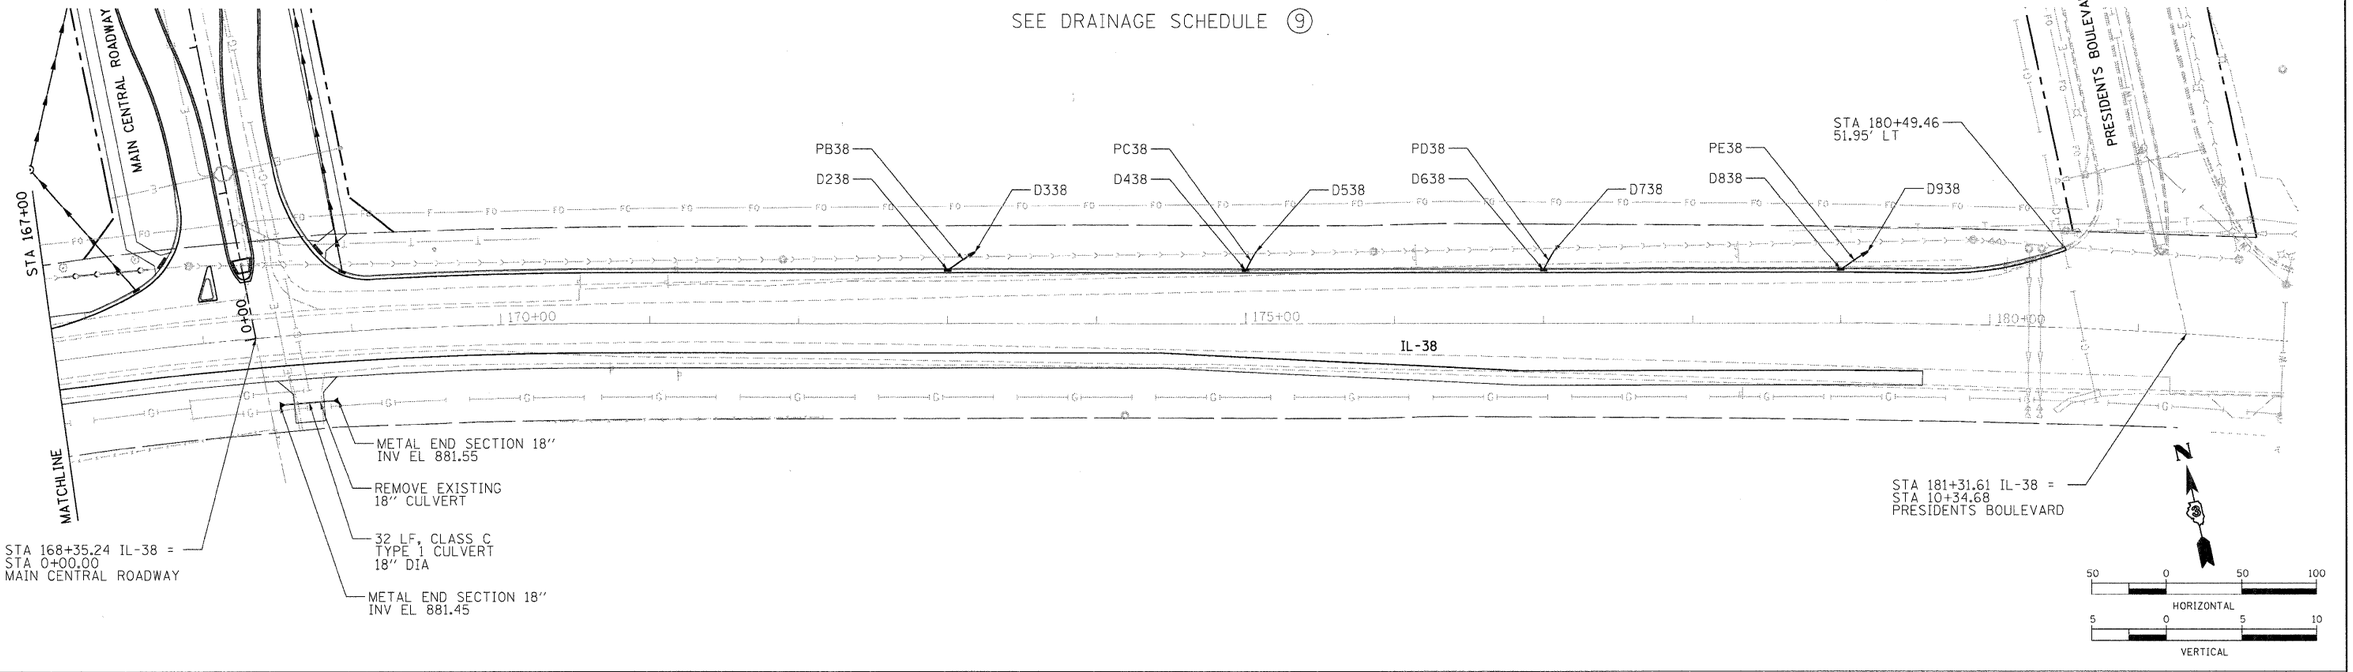

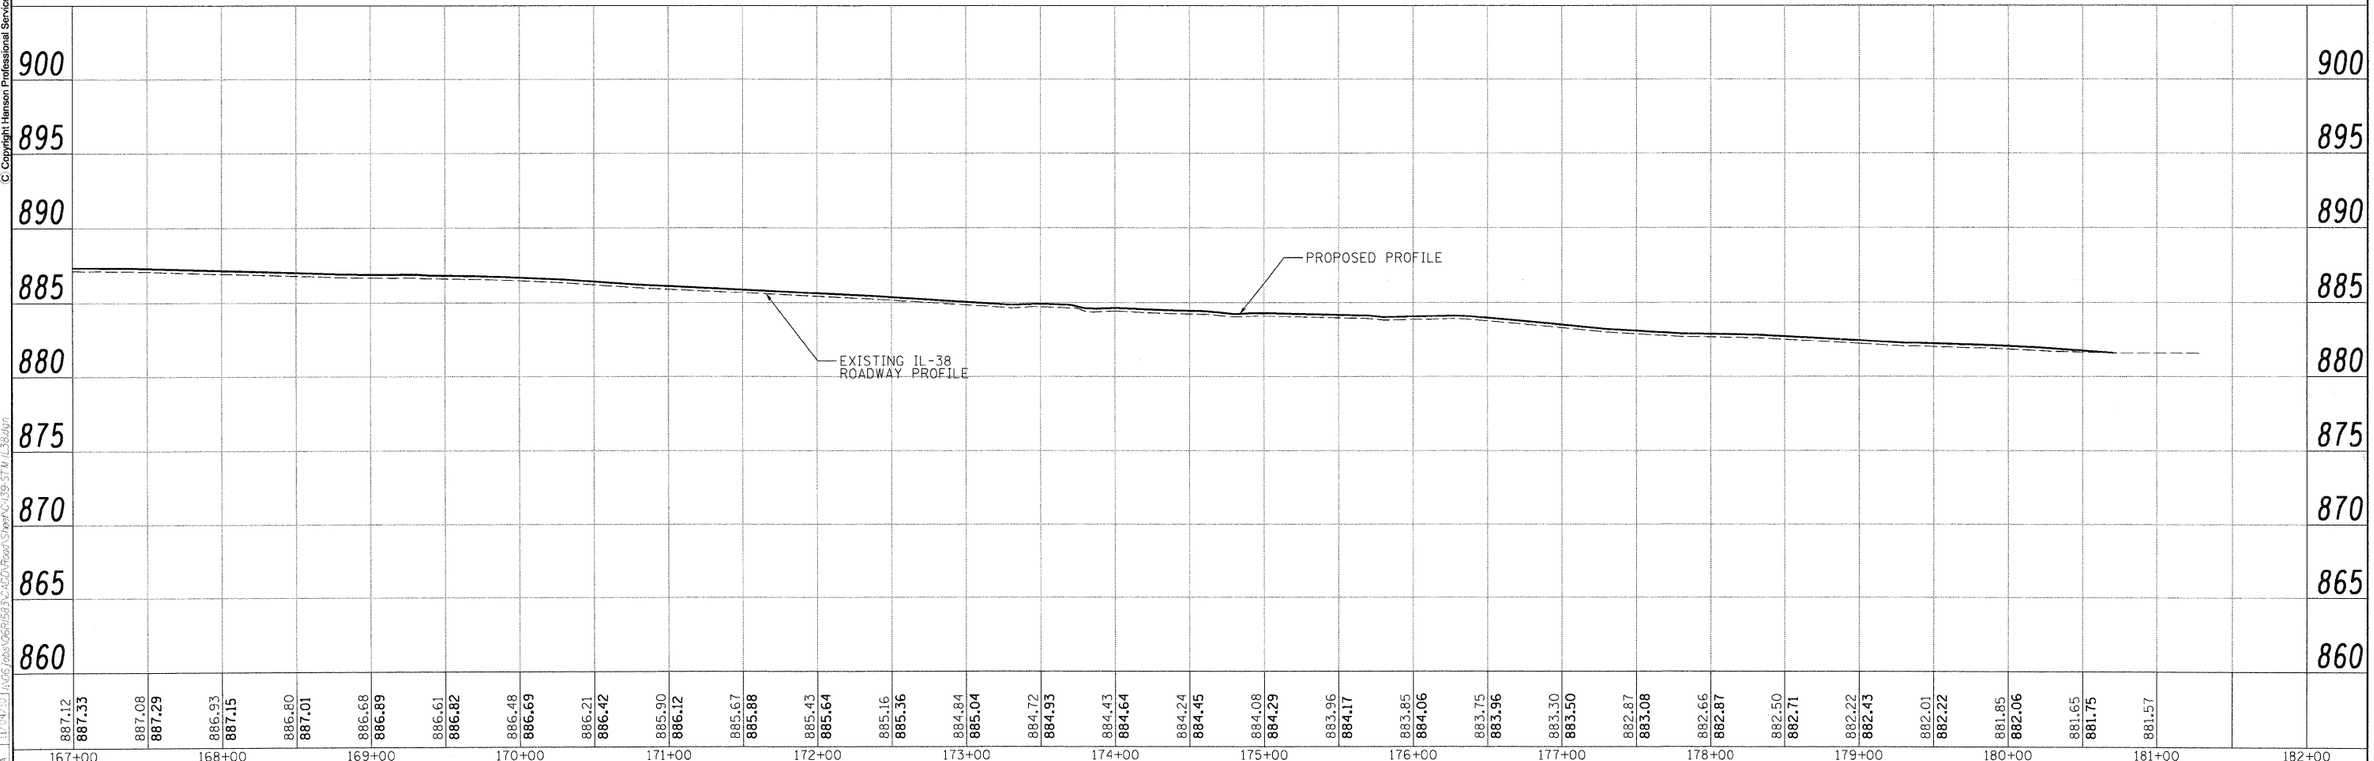

© Copyright Hanson Professional Services Inc. 2010

HANSON

LAYOUT	MW	11/02/10 Hussu0041
DRAWN	MW	11/04/10 11:05:20
REVIEWED	DPA	11/04/10 J:\06Jobs\06R593\c\ADD\Road\S\lexNC-139-ST#IL38.dgn

FILE NAME = C-139-STM-IL38.dgn	USER NAME = Hussu0041	DESIGNED - DPA	REVISED -
		DRAWN - MWH	REVISED -
	PLOT SCALE = 50.000 ' / in.	CHECKED - DPA	REVISED -
	PLOT DATE = 11\05\2010	DATE 11/04/10	REVISED -

STATE OF ILLINOIS
DEPARTMENT OF TRANSPORTATION

NORTHERN ILLINOIS UNIVERSITY
FAR WEST CAMPUS EXPANSION
IL-38 DRAINAGE PLAN AND PROFILE

SCALE: 1" = 50' | SHEET NO. OF SHEETS | STA. 167+00 TO STA. 182+00

F.A.P. RTE.	SECTION	COUNTY	TOTAL SHEETS	SHEET NO.
567	06-00002-00-PV	DEKALB	148	64

CONTRACT NO. 87476

ILLINOIS FED. AID PROJECT