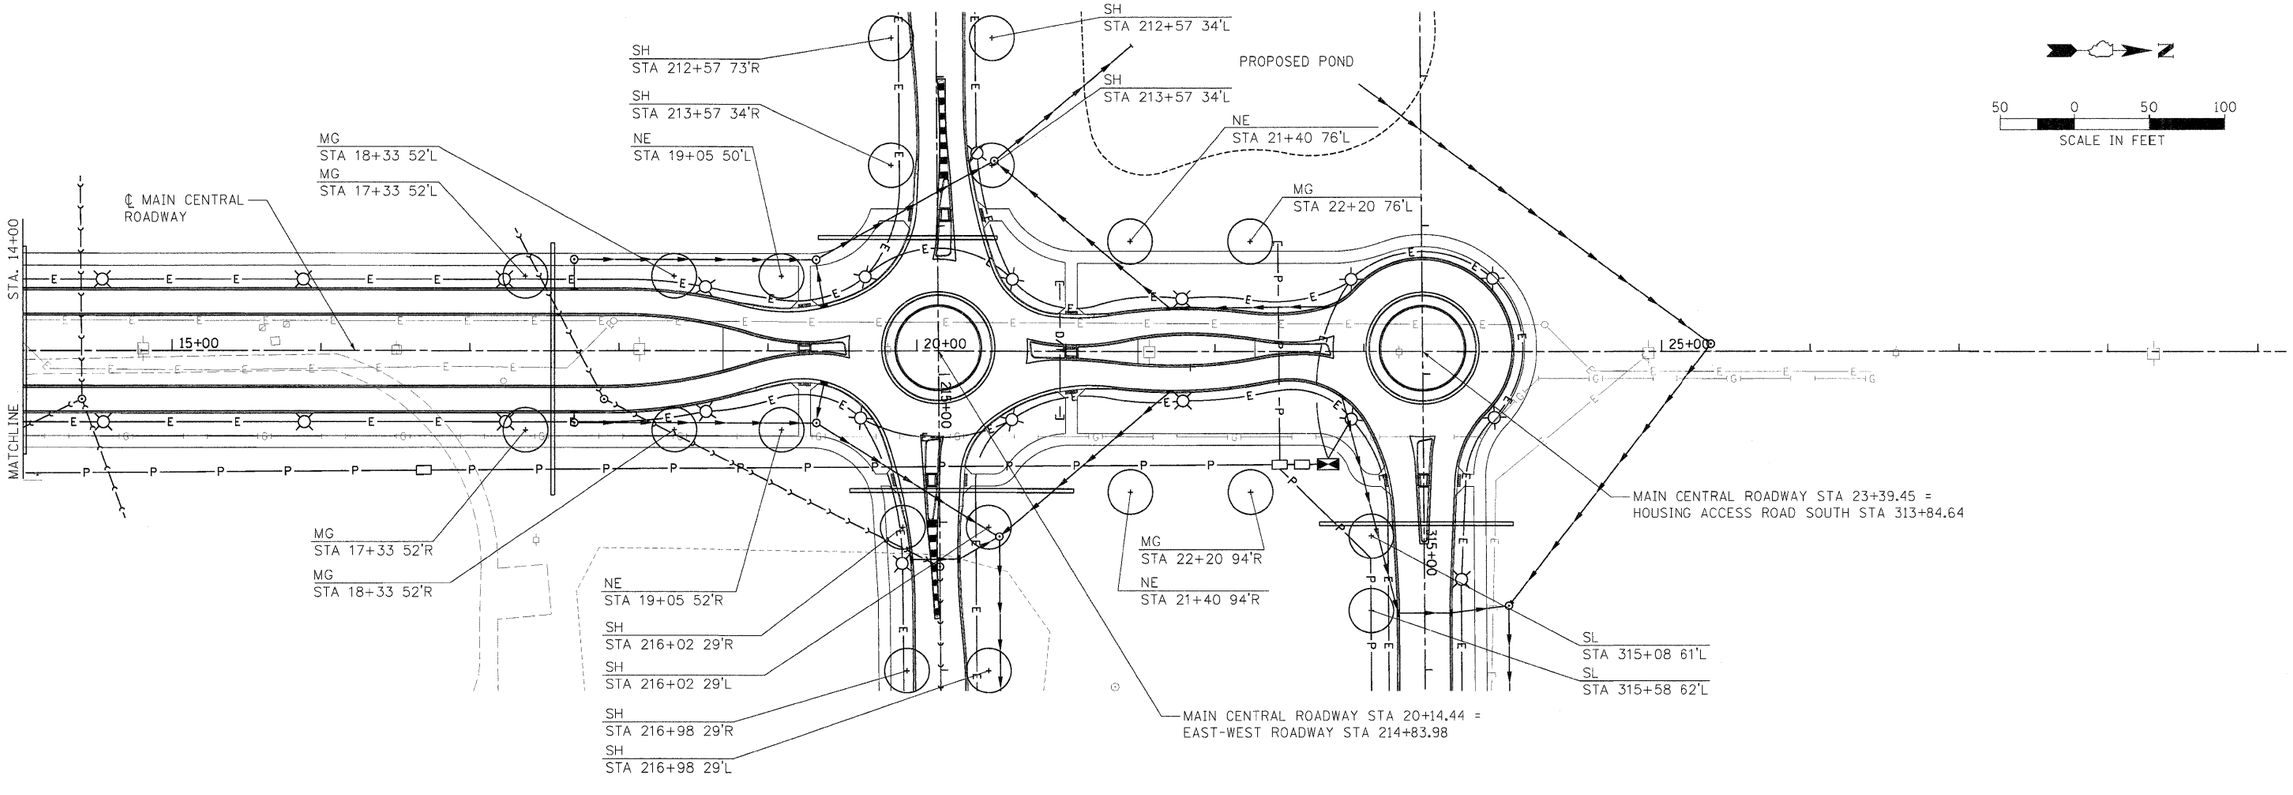

HANSON
Hanson Professional Services Inc.

LAYOUT	SAA	09/28/10	Hussa00411	FILE NAME	USER NAME =	DESIGNED - SAA	REVISED -	STATE OF ILLINOIS DEPARTMENT OF TRANSPORTATION	NORTHERN ILLINOIS UNIVERSITY FAR WEST CAMPUS EXPANSION MAIN CENTRAL ROADWAY LANDSCAPE PLAN	F.A.P. RTE. 567	SECTION 06-00002-00-PV	COUNTY DEKALB	TOTAL SHEETS 148	SHEET NO. 92
DRAWN	SAA	09/28/10	11\05\2010	C-151-LSCAPE-CENTRAL.dgn		DRAWN - SAA	REVISED -							
REVIEWED	SAA	09/28/10	11\05\2010		PLOT SCALE = 50.000 ' / in.	CHECKED - SAA	REVISED -		SCALE: SHEET NO. OF SHEETS STA. 14+00 TO STA. 24+00			CONTRACT NO. 87476		
					PLOT DATE = 11\05\2010	DATE - 11/04/10	REVISED -			FED. ROAD DIST. NO.	ILLINOIS	FED. AID PROJECT		