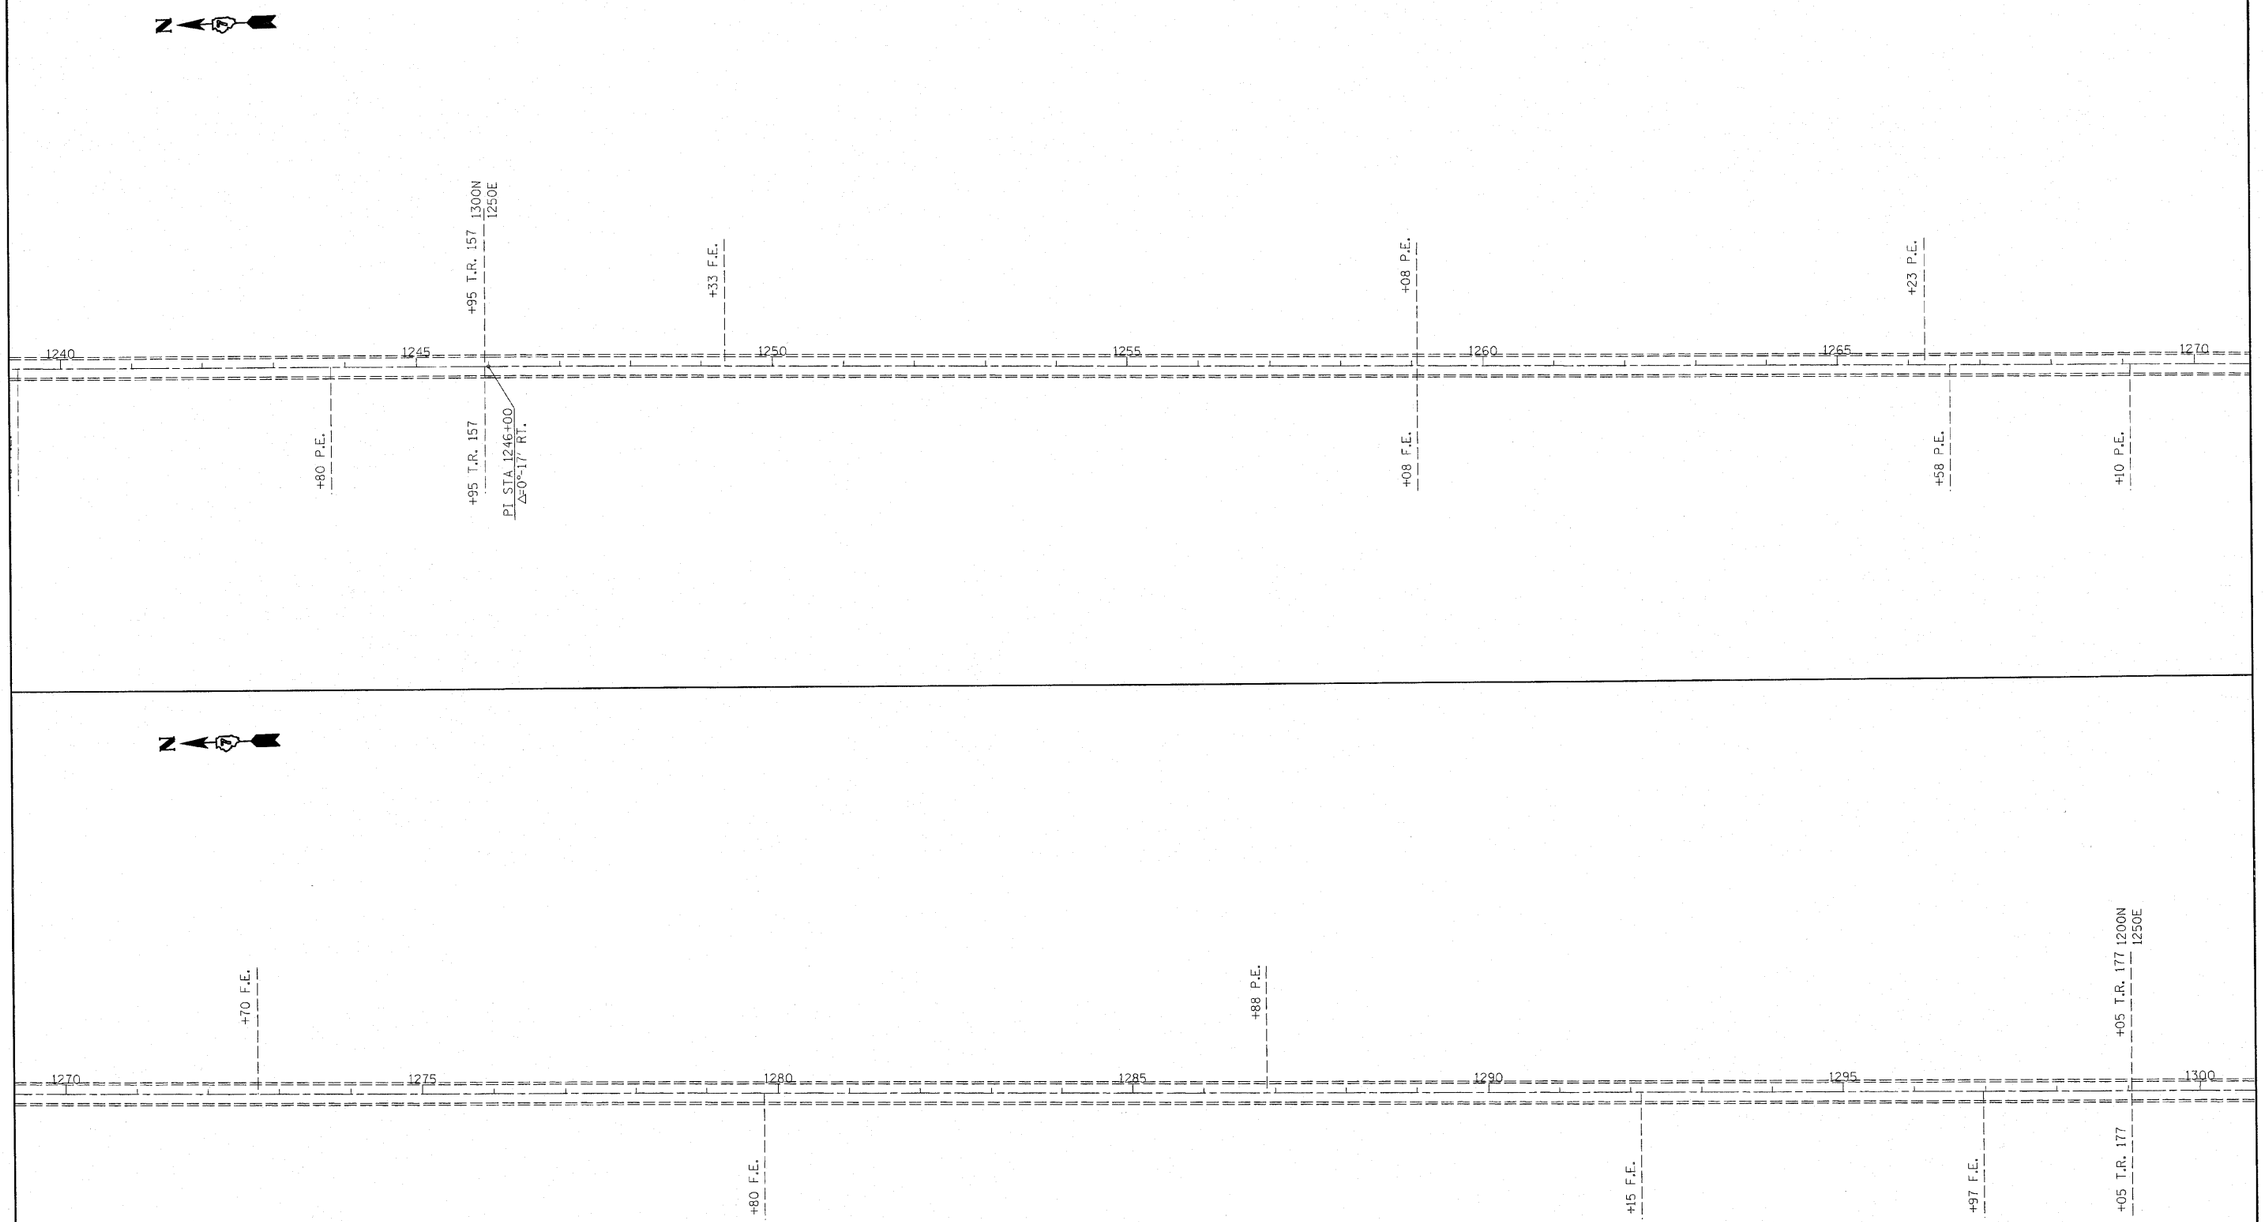

FILE NAME = c:\pw_work\pwidot\teasleyck\d2240815\D7\94985-sht-plan.dgn	USER NAME = teasleyck	DESIGNED -	REVISED -
		DRAWN -	REVISED -
	PLOT SCALE = 100.0000 ' / IN.	CHECKED -	REVISED -
	PLOT DATE = 10/27/2010	DATE -	REVISED -

STATE OF ILLINOIS
DEPARTMENT OF TRANSPORTATION

PLAN SHEET
STA 1240+00 TO STA 1300+00

SCALE: | SHEET NO. OF SHEETS | STA. | TO STA.

F.A.P. RTE.	SECTION	COUNTY	TOTAL SHEETS	SHEET NO.
116	120RS-2, 4RS-3	Jasper	18	16
		CONTRACT NO. 94985		
		ILLINOIS FED. AID PROJECT		