F.A.P. RTE.	SECTION	COUNTY	TOTAL SHEETS	SHEET NO.
840	20-00285-00-ST	KANKAKEE	40	3
	ILLINOIS			

	CODE NO.	ITEM	M	TOTAL QUANTITY
*	20200100	EARTH EXCAVATION	CU YD	202
	20800150	TRENCH BACKFILL	CU YD	14
	28000500	INLET AND PIPE PROTECTION	EACH	16
	21001000	GEOTECHNICAL FABRIC FOR GROUND STABILIZATION	SQ YD	138
	35101600	AGGREGATE BASE COURSE, TYPE B 4"	SQ YD	811
	35102200	AGGREGATE BASE COURSE, TYPE B 10"	SQ YD	138
	35300100	PORTLAND CEMENT CONCRETE BASE COURSE 6"	SQ YD	441
	40600290	BITUMINOUS MATERIALS (TACK COAT)	POUND	5,255
	40602985	HOT-MIX ASPHALT BINDER COURSE, IL-9.5, N70	TON	33
	40604162	POLYMERIZED HOT-MIX ASPHALT SURFACE COURSE, IL-9.5, MIX "D", N70	TON	1,366
	42000400	PORTLAND CEMENT CONCRETE PAVEMENT 9"	SQ YD	17
	42400200	PORTLAND CEMENT CONCRETE SIDEWALK 5 INCH	SQ FT	4,818
	42400800	DETECTABLE WARNINGS	SQ FT	360
	44000100	PAVEMENT REMOVAL	SQ YD	735
	44000157	HOT-MIX ASPHALT SURFACE REMOVAL, 2"	SQ YD	11,577
	44000500	COMBINATION CURB AND GUTTER REMOVAL	FOOT	828
	44000600	SIDEWALK REMOVAL	SQ FT	4,611
	550A0050	STORM SEWERS, CLASS A, TYPE 1 12"	FOOT	62
	550B0050	STORM SEWERS, CLASS B, TYPE 1 12"	FOOT	129
	56109210	WATER VALVES TO BE ADJUSTED	EACH	8
	60218400	MANHOLES, TYPE A 4'-DIAMETER, TYPE 1 FRAME, CLOSED LID	EACH	4
	60236800	INLETS, TYPE A, TYPE 11 FRAME AND GRATE	EACH	4
	60240310	INLETS, TYPE B, TYPE 11 FRAME AND GRATE	EACH	3
	60255500	MANHOLES TO BE ADJUSTED	EACH	10
	60260100	INLETS TO BE ADJUSTED	EACH	7
	60500040	REMOVING MANHOLES	EACH	1
	60500060	REMOVING INLETS	EACH	4
	60603800	COMBINATION CONCRETE CURB AND GUTTER, TYPE B-6.12	FOOT	973
*	61139900	STORM SEWERS (SPECIAL), 6"	FOOT	5
Δ	66900200	NON-SPECIAL WASTE DISPOSAL	CU YD	68
Δ	66900530	SOIL DISPOSAL ANALYSIS	EACH	3
Δ	66901001	REGULATED SUBSTANCES PRE-CONSTRUCTION PLAN	L SUM	1
Δ	66901003	REGULATED SUBSTANCES FINAL CONSTRUCTION REPORT	L SUM	1
Δ	66901006	REGULATED SUBSTANCES MONITORING	CAL DA	5
	67100100	MOBILIZATION	L SUM	1
Δ	72000100	SIGN PANEL - TYPE 1	SQ FT	119 Δ1
Δ	72800100	TELESCOPING STEEL SIGN SUPPORT	FOOT	30
Δ	72900100	METAL POST - TYPE A	FOOT	125
	73100100	BASE FOR TELESCOPING STEEL SIGN SUPPORT	EACH	3
Δ	78000100	THERMOPLASTIC PAVEMENT MARKING - LETTERS AND SYMBOLS	SQ FT	333

* SPECIAL PROVISIONS
Δ SPECIALTY ITEMS

	CODE NO.	ITEM	M	TOTAL QUANTITY
Δ	78000200	THERMOPLASTIC PAVEMENT MARKING - LINE 4"	FOOT	5,215
Δ	78000400	THERMOPLASTIC PAVEMENT MARKING - LINE 6"	FOOT	5,014
Δ	78000500	THERMOPLASTIC PAVEMENT MARKING - LINE 8"	FOOT	149
Δ	78000600	THERMOPLASTIC PAVEMENT MARKING - LINE 12"	FOOT	1,617
Δ	78000650	THERMOPLASTIC PAVEMENT MARKING - LINE 24"	FOOT	89
Δ	78003131	PREFORMED PLASTIC PAVEMENT MARKING, TYPE B - STANDARD - LINE 6"	FOOT	1,204
Δ	78003181	PREFORMED PLASTIC PAVEMENT MARKING, TYPE B - STANDARD - LINE 24"	FOOT	178
Δ	78006100	PREFORMED THERMOPLASTIC PAVEMENT MARKING - LETTERS AND SYMBOLS	SQ FT	7,322
Δ	78008200	POLYUREA PAVEMENT MARKING TYPE 1 - LETTERS AND SYMBOLS	SQ FT	167
Δ	78008210	POLYUREA PAVEMENT MARKING TYPE 1 - LINE 4"	FOOT	2,900
Δ	78008230	POLYUREA PAVEMENT MARKING TYPE 1 - LINE 6"	FOOT	1,029
Δ	78008240	POLYUREA PAVEMENT MARKING TYPE 1 - LINE 8"	FOOT	522
Δ	78008250	POLYUREA PAVEMENT MARKING TYPE 1 - LINE 12"	FOOT	29
Δ	78011025	GROOVING FOR RECESSED PAVEMENT MARKING 5"	FOOT	2,659
Δ	78011035	GROOVING FOR RECESSED PAVEMENT MARKING 7"	FOOT	3,812
Δ	78011045	GROOVING FOR RECESSED PAVEMENT MARKING 9"	FOOT	609
Δ	78011065	GROOVING FOR RECESSED PAVEMENT MARKING 13"	FOOT	41
Δ	78011125	GROOVING FOR RECESSED PAVEMENT MARKING 25"	FOOT	178
Δ	78100100	RAISED REFLECTIVE PAVEMENT MARKER	EACH	140
	78300200	RAISED REFLECTIVE PAVEMENT MARKER REMOVAL	EACH	108
	78300202	PAVEMENT MARKING REMOVAL - WATER BLASTING	SQ FT	1,172
Δ	83600200	LIGHT POLE FOUNDATION, 24" DIAMETER	FOOT	4
Δ	88030020	SIGNAL HEAD, LED, 1-FACE, 3 SECTION, MAST-ARM MOUNTED	EACH	2 Δ1
Δ	88030050	SIGNAL HEAD, LED, 1-FACE, 3 SECTION, BRACKET MOUNTED	EACH	6
Δ	88200310	TRAFFIC SIGNAL BACKPLATE, LOUVERED, PLASTIC	EACH	3
Δ	89502200	MODIFY EXISTING CONTROLLER	EACH	1
*	Z0013798	CONSTRUCTION LAYOUT	L SUM	1
*	X0324894	WATERMAIN MANHOLES TO BE ADJUSTED	EACH	1
*	X5510100	STORM SEWER REMOVAL	FOOT	106
*	X6026050	SANITARY MANHOLES TO BE ADJUSTED	EACH	1
*	X7010216	TRAFFIC CONTROL AND PROTECTION, (SPECIAL)	L SUM	1
Δ *	X8440110	RELOCATE EXISTING LIGHT POLE WITH LUMINAIRE	EACH	1
Δ *	X8950305	REMOVE EXISTING SIGNAL HEAD	EACH	5 Δ1
Δ *	C2C072G3	SHRUB, ROSA FLOWER CARPET RED (FLOWER CARPET RED SHRUB ROSE), CONTAINER GROWN, 3-GALLON	EACH	145
Δ *	K0012990	PERENNIAL PLANTS, ORNAMENTAL TYPE, GALLON POT	UNIT	4.93
Δ *	K0013020	PERENNIAL PLANTS, PRAIRIE TYPE, GALLON POT	UNIT	0.95
Δ *	K0013080	PERENNIAL PLANTS, SEDGE MEADOW TYPE, GALLON POT	UNIT	4.45
Δ *	K1003679	MULCH	CU YD	36
Δ *	XX005967	TOPSOIL (PLANTING MIXTURE)	CU YD	259

* SPECIAL PROVISIONS
Δ SPECIALTY ITEMS

Δ1 Revised 1/10/2022

PIGGUSH ENGINEERING

PiggushEng.com

586 William Latham Drive, Suite 8
Bourbonnais, IL 60914

O 815.614.3447
F 815.614.3735

Rev	Issued	Description
1	06.28.21	per IDOT Review
2	10.11.21	per IDOT Review
3	10.29.21	per IDOT Review

These plans and specifications are the property of Piggush Engineering, Inc. and shall not be photocopied, redrawn, or used on any other project other than the project specifically designed for, without written permission. The owners and engineers of Piggush Engineering, Inc. disclaim any liability for any changes or modifications made to these plans or the design thereon without their consent.

SOUTH SCHUYLER AVENUE ROADWAY IMPROVEMENTS

South Schuyler Avenue
Kankakee, Illinois 60901

CITY OF KANKAKEE

304 South Indiana Avenue,
Kankakee, Illinois 60901

Project: 20021.0301

Issued: 10.30.20

Drawn by: MRG

Checked by: NAP

SUMMARY OF QUANTITIES

3

F.A.P. RTE.	SECTION	COUNTY	TOTAL SHEETS	SHEET NO.
840	20-00285-00-ST	KANKAKEE	40	7
	ILLINOIS			

SIGNING ITEMS

LOCATION		MUTCD SIGN DESIGNATION	MUTCD SIGN DIMENSIONS	SIGN PANEL - TYPE 1	TELESCOPING STEEL SIGN SUPPORT	METAL POST - TYPE A	BASE FOR TELESCOPING STEEL SIGN SUPPORT
				72000100	72800100	72900100	73100100
STATION	OFFSET			SQ FT	FOOT	FOOT	EACH
S. SCHUYLER AVENUE							
2+07.00	31' RT	R2-1	30"x36"	7.5	10		1
2+76.00	31' RT	W9-1	36"x36"	9	10		1
3+98.00	31' RT	W9-2	36"x36"	9	10		1
12+19.00	33.6' LT	R3-17	24"x18"	3		15	
12+19.00	33.6' LT	R3-17bP	24"x8"	1.3			
12+20.25	33.5' RT	R3-17	24"x18"	3		12	
15+31.50	42' RT	R4-4	36"x30"	7.5			
16+76.00	43.3' RT	R4-11	30"x30"	5			
19+64.42	43.4' RT	R3-8b	36"x30"	7.5			
20+27.06	33.5' LT	R3-17	24"x18"	3			
20+29.03	55' RT	R10-5	30"x36"	7.5			
20+37.48	8' LT	R10-5	30"x36"	7.5			
21+49.84	11' RT	R10-5	30"x36"	7.5			
21+58.98	52.4' LT	R10-5	30"x36"	7.5			
22+16.00	23' LT	R4-4	36"x30"	7.5		13	
22+27.00	24' RT	R3-17	24"x18"	3		12	
23+73.00	25.3' LT	R3-8b	36"x30"	7.5		13	
25+05.00	15' LT	R3-17	24"x18"	3		12	
26+32.00	23' RT	R3-17	24"x18"	3		12	
29+66.00	15' LT	R3-17	24"x18"	3		12	
30+71.00	24' RT	R3-17	24"x18"	3		12	
34+53.00	15' LT	R3-17	24"x18"	3		12	
TOTAL				118.8	30	125	3

PLANTINGS ITEMS

LOCATION					S-ROSA FLWR CR CG 3G	PERENNIAL PLANTS, ORNAMENTAL TYPE, GALLON POT	PERENNIAL PLANTS, PRAIRIE TYPE, GALLON POT	PERENNIAL PLANTS, SEDGE MEADOW TYPE, GALLON POT	MULCH	TOPSOIL (PLANTING MIXTURE)
					C2C072G3	K0012990	K0013020	K0013080	K1003679	XX005967
STATION	OFFSET	TO	STATION	OFFSET	EACH	UNIT	UNIT	UNIT	CU YD	CU YD
S. SCHUYLER AVENUE										
24+88.67	LT		25+40.28	LT	16	0.92	0.28	0.73	5	40
25+26.28	RT		25+40.60	RT	5	0.35		0.26	2	14
25+71.51	RT		25+83.98	RT	5	0.31		0.23	2	12
25+71.92	LT		26+16.77	LT	15	0.81	0.19	0.72	5	35
29+49.86	LT		30+09.51	LT	38	1.02	0.36	1.03	8	62
29+97.75	RT		30+09.91	RT	14	0.22		0.28	3	18
30+42.50	LT		30+78.91	LT	21	0.56	0.12	0.62	5	36
30+42.91	RT		30+78.95	RT	20	0.43		0.40	4	27
34+47.69	LT		34+62.81	LT	11	0.31		0.18	2	15
TOTAL					145	4.93	0.95	4.45	36	259

REMOVAL ITEMS

LOCATION					PAVEMENT REMOVAL	HOT-MIX ASPHALT SURFACE REMOVAL, 2"	COMBINATION CURB AND GUTTER REMOVAL	SIDEWALK REMOVAL	REMOVING MANHOLES	REMOVING INLETS	PAVEMENT MARKING REMOVAL - WATER BLASTING
					44000100	44000157	44000500	44000600	60500040	60500060	78300202
STATION	OFFSET	TO	STATION	OFFSET	SQ YD	SQ YD	FOOT	SQ FT	EACH	EACH	SQ FT
S. SCHUYLER AVENUE											
2+50.00	RT		9+00.00	RT							70
9+00.00	LT/RT		11+42.98	LT/RT		1,576					
11+42.98	LT		11+67.98	LT	8		29	145			
11+42.98	RT		11+72.08	RT	12		46	200			
11+42.98	LT/RT		13+92.86	LT/RT		1,598					
11+99.99	RT		12+29.84	RT	18		50	232			
12+01.44	LT		12+29.87	LT	9		34	213			
13+83.97	LT/RT		20+36.89	LT/RT							1,102
20+22.10	LT/RT		25+55.99	LT/RT		3,630					
20+29.78	RT		20+49.14	RT	10		35	203			
20+31.31	LT		20+59.10	LT	9		32	195			
21+28.67	RT		21+52.15	RT	14		49	291			
21+37.11	LT		21+79.39	LT	22		66	542			
24+84.49	LT		25+44.76	LT	69		70	201			
25+17.17	RT		25+55.99	RT	26		36	344			
25+55.99	LT/RT		30+26.22	LT/RT		2,271					
25+55.99	RT		25+94.84	RT	93		26	164			
25+68.00	11.99' RT								1		
25+64.02	LT		26+20.88	LT	87		61	236			
25+80.74	22.65' LT									1	
25+80.82	21.54' RT									1	
29+45.73	LT		30+13.05	LT	108		90	209			
29+86.47	RT		30+13.38	RT	49		49	169			
30+49.79	22.74' LT									1	
30+50.60	21.77' RT									1	
30+26.22	LT/RT		35+14.36	LT/RT		2,502					
30+39.03	LT		30+82.41	LT	90		50	439			
30+34.91	RT		30+66.50	RT	60		33	154			
34+44.19	LT		34+79.85	LT	39		36	346			
34+56.42	RT		34+79.51	RT	12		36	328			
TOTAL					735	11,577	828	4,611	1	4	1,172

ADJUSTMENT ITEMS

LOCATION		WATER VALVES TO BE ADJUSTED	MANHOLES TO BE ADJUSTED	INLETS TO BE ADJUSTED	WATERMAIN MANHOLES TO BE ADJUSTED	SANITARY MANHOLES TO BE ADJUSTED
		56109210	60255500	60260100	X0324894	X6026050
STATION	OFFSET	EACH	EACH	EACH	EACH	EACH
S. SCHUYLER AVENUE						
11+93.38	7.47' LT	1				
11+97.92	10.42' LT	1				
11+98.82	5.45' LT		1			
12+21.01	25.33' LT			1		
12+22.01	24.99' RT			1		
13+10.33	11.60' LT		1			
20+37.41	33.33' LT			1		
20+40.41	17.01' LT		1			
20+86.69	37.56' LT		1			
21+14.76	18.30' LT	1				
21+16.04	14.53' RT		1			
21+22.40	19.68' RT		1			
21+31.76	43.12' RT			1		
21+33.49	72.93' LT					1
21+37.19	12.00' LT				1	
21+40.22	21.31' RT		1			
21+44.73	26.82' RT			1		
21+44.77	22.34' LT	1				
21+61.97	34.54' LT			1		
28+89.17	8.93' LT	1				
29+89.22	9.63' LT	1				
30+38.92	8.15' RT		1			
30+51.40	31.17' LT	1				
32+15.07	11.36' LT	1				
34+75.91	36.56' RT			1		
34+83.54	3.84' RT		1			
35+12.07	0.74' LT		1			
TOTAL		8	10	7	1	1

PAVEMENT ITEMS

LOCATION					GEOTECHNICAL FABRIC FOR GROUND STABILIZATION	AGGREGATE BASE COURSE, TYPE B 4"	AGGREGATE BASE COURSE, TYPE B 10"	PORTLAND CEMENT CONCRETE BASE COURSE 6"	BITUMINOUS MATERIALS (TACK COAT)	HOT-MIX ASPHALT BINDER COURSE, IL-9.5, N70	P HMA SC IL-9.5 D N70	PORTLAND CEMENT CONCRETE PAVEMENT 9"	PORTLAND CEMENT CONCRETE SIDEWALK 5 INCH	DETECTABLE WARNINGS	COMBINATION CONCRETE CURB AND GUTTER, TYPE B-6.12
					21001000	35101600	35102200	35300100	40600290	40602985	40604162	42000400	42400200	42400800	60603800
STATION	OFFSET	TO	STATION	OFFSET	SQ YD	SQ YD	SQ YD	SQ YD	POUND	TON	TON	SQ YD	SQ FT	SQ FT	FOOT
S. SCHUYER AVENUE															
9+00.00	LT/RT		11+42.98	LT/RT					709		181				
11+42.98	LT		11+67.98	LT		26		8					170	25	29
11+42.98	RT		11+72.08	RT		36		13					213	20	45
11+42.98	LT/RT		13+92.86	LT/RT					730	4	189				
11+99.99	RT		12+29.84	RT		42		16					260	20	50
12+01.44	LT		12+29.87	LT		28		10					173	27	33
20+22.10	LT/RT		25+55.98	LT/RT					1,651	7	427				
20+29.78	RT		20+49.14	RT		32		10					205	11	34
20+31.31	LT		20+59.10	LT		32		8				4	210	28	32
21+28.67	RT		21+52.15	RT		44		13					287	18	47
21+37.11	LT		21+79.39	LT		79		20					552	11	66
24+84.49	LT		25+42.75	LT		52		29					279	20	76
25+17.17	RT		25+55.98	RT	13	45	13	23				5	269	20	54
25+55.98	LT/RT		30+26.22	LT/RT					1,015	14	270				
25+55.98	RT		25+94.84	RT	52	46	52	65					238	20	52
25+68.12	LT		26+20.88	LT	32	57	32	51					316	20	69
29+45.73	LT		30+13.05	LT		58		44					268	20	100
29+86.47	RT		30+13.38	RT		39		23					215	20	55
30+26.22	LT/RI		35+14.36	LT/RT					1,150	8	299				
30+39.03	LT		30+82.41	LT	19	64	19	42				5	354	20	86
30+39.38	RT		30+66.50	RT	22	37	22	40					181	20	55
34+44.19	LT		34+79.85	LT		48		16				3	298	20	55
34+56.42	RT		34+79.51	RT		46		10					330	20	35
TOTAL					138	811	138	441	5,255	33	1,366	17	4,818	360	973

Revised 1/11/2022

PIGGUSH ENGINEERING

PiggushEng.com

586 William Latham Drive, Suite 8
Bourbonnais, IL 60914

O 815.614.3447
F 815.614.3735

Rev	Issued	Description
1	06.28.21	per IDOT Review
2	10.11.21	per IDOT Review
3	10.29.21	per IDOT Review

These plans and specifications are the property of Piggush Engineering, Inc. and shall not be utilized on any other jobs or used for any other purposes without written permission. The owners and engineers of Piggush Engineering, Inc. disclaim any liability for any changes or misinterpretations made to these plans or the design intent in about or without consent.

SOUTH SCHUYLER AVENUE ROADWAY IMPROVEMENTS

South Schuyler Avenue
Kankakee, Illinois 60901

CITY OF KANKAKEE

304 South Indiana Avenue,
Kankakee, Illinois 60901

Project: 20021.0301

Issued: 10.30.20

Drawn by: MRG

Checked by: NAP

SCHEDULES OF QUANTITIES

P:\2020\20021\Data\Eng\Drawings_20021.0301.dwg Layout: Sched-Eng_7_2ch of Qty, 1/7/2022 2:32:09 PM

F.A.P. RTE.	SECTION	COUNTY	TOTAL SHEETS	SHEET NO.
840	20-00285-00-ST	KANKAKEE	40	8
	ILLINOIS			

PREFORMED THERMOPLASTIC PAVEMENT MARKING ITEMS

LOCATION					PREF THPL PM LTR-SYM
STATION	OFFSET	TO	STATION	OFFSET	SQ FT
S. SCHUYLER AVENUE					
7+41.86	LT/RT		11+85.06	LT/RT	111
11+85.06	LT/RT		13+83.97	LT/RT	479
13+83.97	LT/RT		21+04.77	LT/RT	1,391
21+04.77	LT/RT		25+55.99	LT/RT	1,809
25+55.99	LT/RT		30+26.20	LT/RT	1,810
30+26.20	LT/RT		35+25.24	LT/RT	1,722
TOTAL					7,322

THERMOPLASTIC PAVEMENT MARKING ITEMS

LOCATION					THPL PVT MK LTR & SYM	THPL PVT MK LINE 4	THPL PVT MK LINE 6	THPL PVT MK LINE 8	THPL PVT MK LINE 12	THPL PVT MK LINE 24
					78000100	78000200	78000400	78000500	78000600	78000650
STATION	OFFSET	TO	STATION	OFFSET	SQ FT	FOOT	FOOT	FOOT	FOOT	FOOT
S. SCHUYLER AVENUE										
2+50.00	LT/RT		7+20.00	LT/RT	83	487	480		155	
7+20.00	LT/RT		11+85.06	LT/RT	39	1,013	696		426	
11+85.06	LT/RT		13+83.97	LT/RT		1,050	275		174	
13+83.97	LT/RT		20+22.10	LT/RT			BRIDGE OMISSION			
20+22.10	LT/RT		21+04.77	LT/RT	69	102			12	
21+04.77	LT/RT		25+55.98	LT/RT	142	903	1,101	149	240	13
25+55.98	LT/RT		30+26.20	LT/RT		850	1,173		257	29
30+26.20	LT/RT		35+25.24	LT/RT		810	1,289		353	47
TOTAL					333	5,215	5,014	149	1,617	89

POLYUREA PAVEMENT MARKING ITEMS

LOCATION					POLYUREA PM T1 LTR-SY	POLYUREA PM T1 LN 4	POLYUREA PM T1 LN 6	POLYUREA PM T1 LN 8	POLYUREA PM T1 LN 12
					78008200	78008210	78008230	78008240	78008250
STATION	OFFSET	TO	STATION	OFFSET	SQ FT	FOOT	FOOT	FOOT	FOOT
S. SCHUYLER AVENUE									
13+83.97	LT/RT		20+36.90	LT/RT	166.7	2,900	1,029	622	29
TOTAL					167	2,900	1,029	622	29

PAVEMENT GROOVING ITEMS

LOCATION					GROOVING FOR RECESSED PAVEMENT MARKING 5"	GROOVING FOR RECESSED PAVEMENT MARKING 7"	GROOVING FOR RECESSED PAVEMENT MARKING 9"	GROOVING FOR RECESSED PAVEMENT MARKING 13"	GROOVING FOR RECESSED PAVEMENT MARKING 25"
					78011025	78011035	78011045	78011065	78011125
STATION	OFFSET	TO	STATION	OFFSET	FOOT	FOOT	FOOT	FOOT	FOOT
S. SCHUYLER AVENUE									
2+50.00	LT/RT		7+20.00	LT/RT		480			
7+20.00	LT/RT		11+85.06	LT/RT	501	964			
11+85.06	LT/RT		13+83.97	LT/RT	326	527			
13+83.97	LT/RT		21+04.77	LT/RT	1,781	1,532	609	29	111
21+04.77	LT/RT		22+00.00	LT/RT	51	309		12	67
TOTAL					2,659	3,812	609	41	178

REFLECTIVE PAVEMENT MARKER ITEMS

LOCATION					RAISED REFLECTIVE PAVEMENT MARKER	RAISED REFLECTIVE PAVEMENT MARKER REMOVAL
					78100100	78300200
STATION	OFFSET	TO	STATION	OFFSET	EACH	EACH
S. SCHUYLER AVENUE						
2+50.00	LT/RT		9+00.00	LT/RT		16
9+00.00	LT/RT		11+42.98	LT/RT	20	18
11+42.98	LT/RT		21+04.77	LT/RT	120	74
TOTAL					140	108

STORM SEWER ITEMS

LOCATION					TRENCH BACKFILL	INLET AND PIPE PROTECTION	STORM SEWERS, CLASS A, TYPE 1 12"	STORM SEWERS, CLASS B, TYPE 1 12"	MANHOLES, TYPE A 4'- DIAMETER, TYPE 1 FRAME, CLOSED LID	INLETS, TYPE A, TYPE 11 FRAME AND GRATE	INLETS, TYPE B, TYPE 11 FRAME AND GRATE	STORM SEWERS (SPECIAL), 6"	STORM SEWER REMOVAL
					20800150	28000500	550A0050	550B0050	60218400	60236800	60240310	61139900	X5510100
STATION	OFFSET	TO	STATION	OFFSET	CU YD	EACH	FOOT	FOOT	EACH	EACH	EACH	FOOT	FOOT
S. SCHUYLER AVENUE													
12+21.00	25.32' LT					1							
12+22.01	24.99' RT					1							
20+30.68	46.31' RT					1							
20+37.41	33.33' LT					1							
21+31.76	43.12' RT					1							
21+44.73	26.82' RT					1							
21+61.97	34.54' LT					1							
25+39.57	42.74' RT					1				1			
25+39.57	42.74' RT		25+68.00	21.45' RT	5		33						
25+68.00	21.45' RT								1				
25+68.00	18.30' LT		25+68.00	21.45' RT				36					
25+68.00	21.45' RT		25+68.00	25.45' RT				4					
25+68.00	6.99' RT		25+68.00	27.45' RT									21
25+68.00	11.99' RT		25+80.71	21.46' RT									20
25+68.00	21.45' RT		25+80.71	21.46' RT	1			10					
25+68.02	18.30' LT								1				
25+68.02	18.30' LT		25+68.02	22.30' LT				2					10
25+68.02	18.30' LT		25+76.91	18.30' LT	1		5						
25+74.24	15.32' LT		25+84.73	27.03' LT			10						17
25+76.91	18.30' LT					1					1		
25+76.91	18.30' LT		26+12.79	18.29' LT	1			33					
25+80.71	21.46' RT					1					1		
25+80.71	21.46' RT		25+84.96	25.69' RT								5	6
26+12.79	18.29' LT					1				1			
30+38.89	26.67' RT								1				
30+38.96	18.34' LT		30+38.97	26.34' LT	1			4					
30+38.96	22.34' LT		30+49.64	22.32' LT	1		8						
30+38.89	26.67' RT		30+47.79	26.69' RT	1		6						
30+38.90	22.67' RT		30+38.89	30.67' RT	1			6					10
30+38.97	18.34' LT		30+38.97	26.34' LT	1			6					10
30+38.97	22.34' LT								1				
30+46.60	21.76' RT		30+50.60	21.77' RT									6
30+47.79	26.69' RT					1				1			
30+48.46	18.97' LT		30+50.04	22.99' LT									6
30+49.64	22.32' LT					1					1		
30+49.64	22.32' LT		30+79.66	20.08' LT	1			28					
30+79.66	20.08' LT					1				1			
34+75.91	36.56' RT					1							
34+75.98	39.96' LT					1							
TOTAL					14	16	62	129	4	4	3	5	106

TRAFFIC SIGNAL ITEMS

LOCATION		SIGNAL HEAD, LED, 1-FACE, 3-SECTION, MAST-ARM MOUNTED	SIGNAL HEAD, LED, 1-FACE, 3-SECTION, BRACKET MOUNTED	TRAFFIC SIGNAL BACKPLATE, LOUVERED, PLASTIC	REMOVE EXISTING SIGNAL HEAD
		88030020	88030050	88200310	X8950305
STATION	OFFSET	EACH	EACH	EACH	EACH
S. SCHUYLER AVENUE					
20+29.03	RT		1	1	1
20+37.48	LT	2		2	1
21+49.84	RT	2		2	2
21+58.34	LT		1	1	1
TOTAL		4	2	6	5

PREFORMED PLASTIC PAVEMENT MARKING ITEMS

LOCATION					PREF PL PM TB STAN L6	PF PL PM TB STAN L24
					78003131	78003181
STATION	OFFSET	TO	STATION	OFFSET	FOOT	FOOT
S. SCHUYLER AVENUE						
7+41.86	LT/RT		11+85.06	LT/RT	278	
11+85.06	LT/RT		21+04.77	LT/RT	617	111
21+04.77	LT/RT		25+55.99	LT/RT	309	67
TOTAL					1,204	178

Revised 1/11/2022

PIGGUSH ENGINEERING

PiggushEng.com

586 William Latham Drive, Suite 8
Bourbonnais, IL 60914

O 815.614.3447
F 815.614.3735

Rev	Issued	Description
1	06.28.21	per IDOT Review
2	10.11.21	per IDOT Review
3	10.29.21	per IDOT Review

These plans and specifications are the property of Piggush Engineering, Inc. and shall not be altered or used as a set of plans for other projects other than the project for which they were designed for, without written permission. The owner and engineer of Piggush Engineering, Inc. disclaim any liability for any changes or modifications made to these plans or the design therein without their consent.

SOUTH SCHUYLER AVENUE ROADWAY IMPROVEMENTS

South Schuyler Avenue
Kankakee, Illinois 60901

CITY OF KANKAKEE

304 South Indiana Avenue,
Kankakee, Illinois 60901

Project: 20021.0301

Issued: 10.30.20

Drawn by: MRG

Checked by: NAP

SCHEDULES OF QUANTITIES

P:\2020\20021\Drafting\Drawings_20021.0301.dwg, 8_Sch of Qty, 1/7/2022 2:32:17 PM

F.A.P. RTE.	SECTION	COUNTY	TOTAL SHEETS	SHEET NO.
840	20-00285-00-ST	KANKAKEE	40	32
		ILLINOIS		

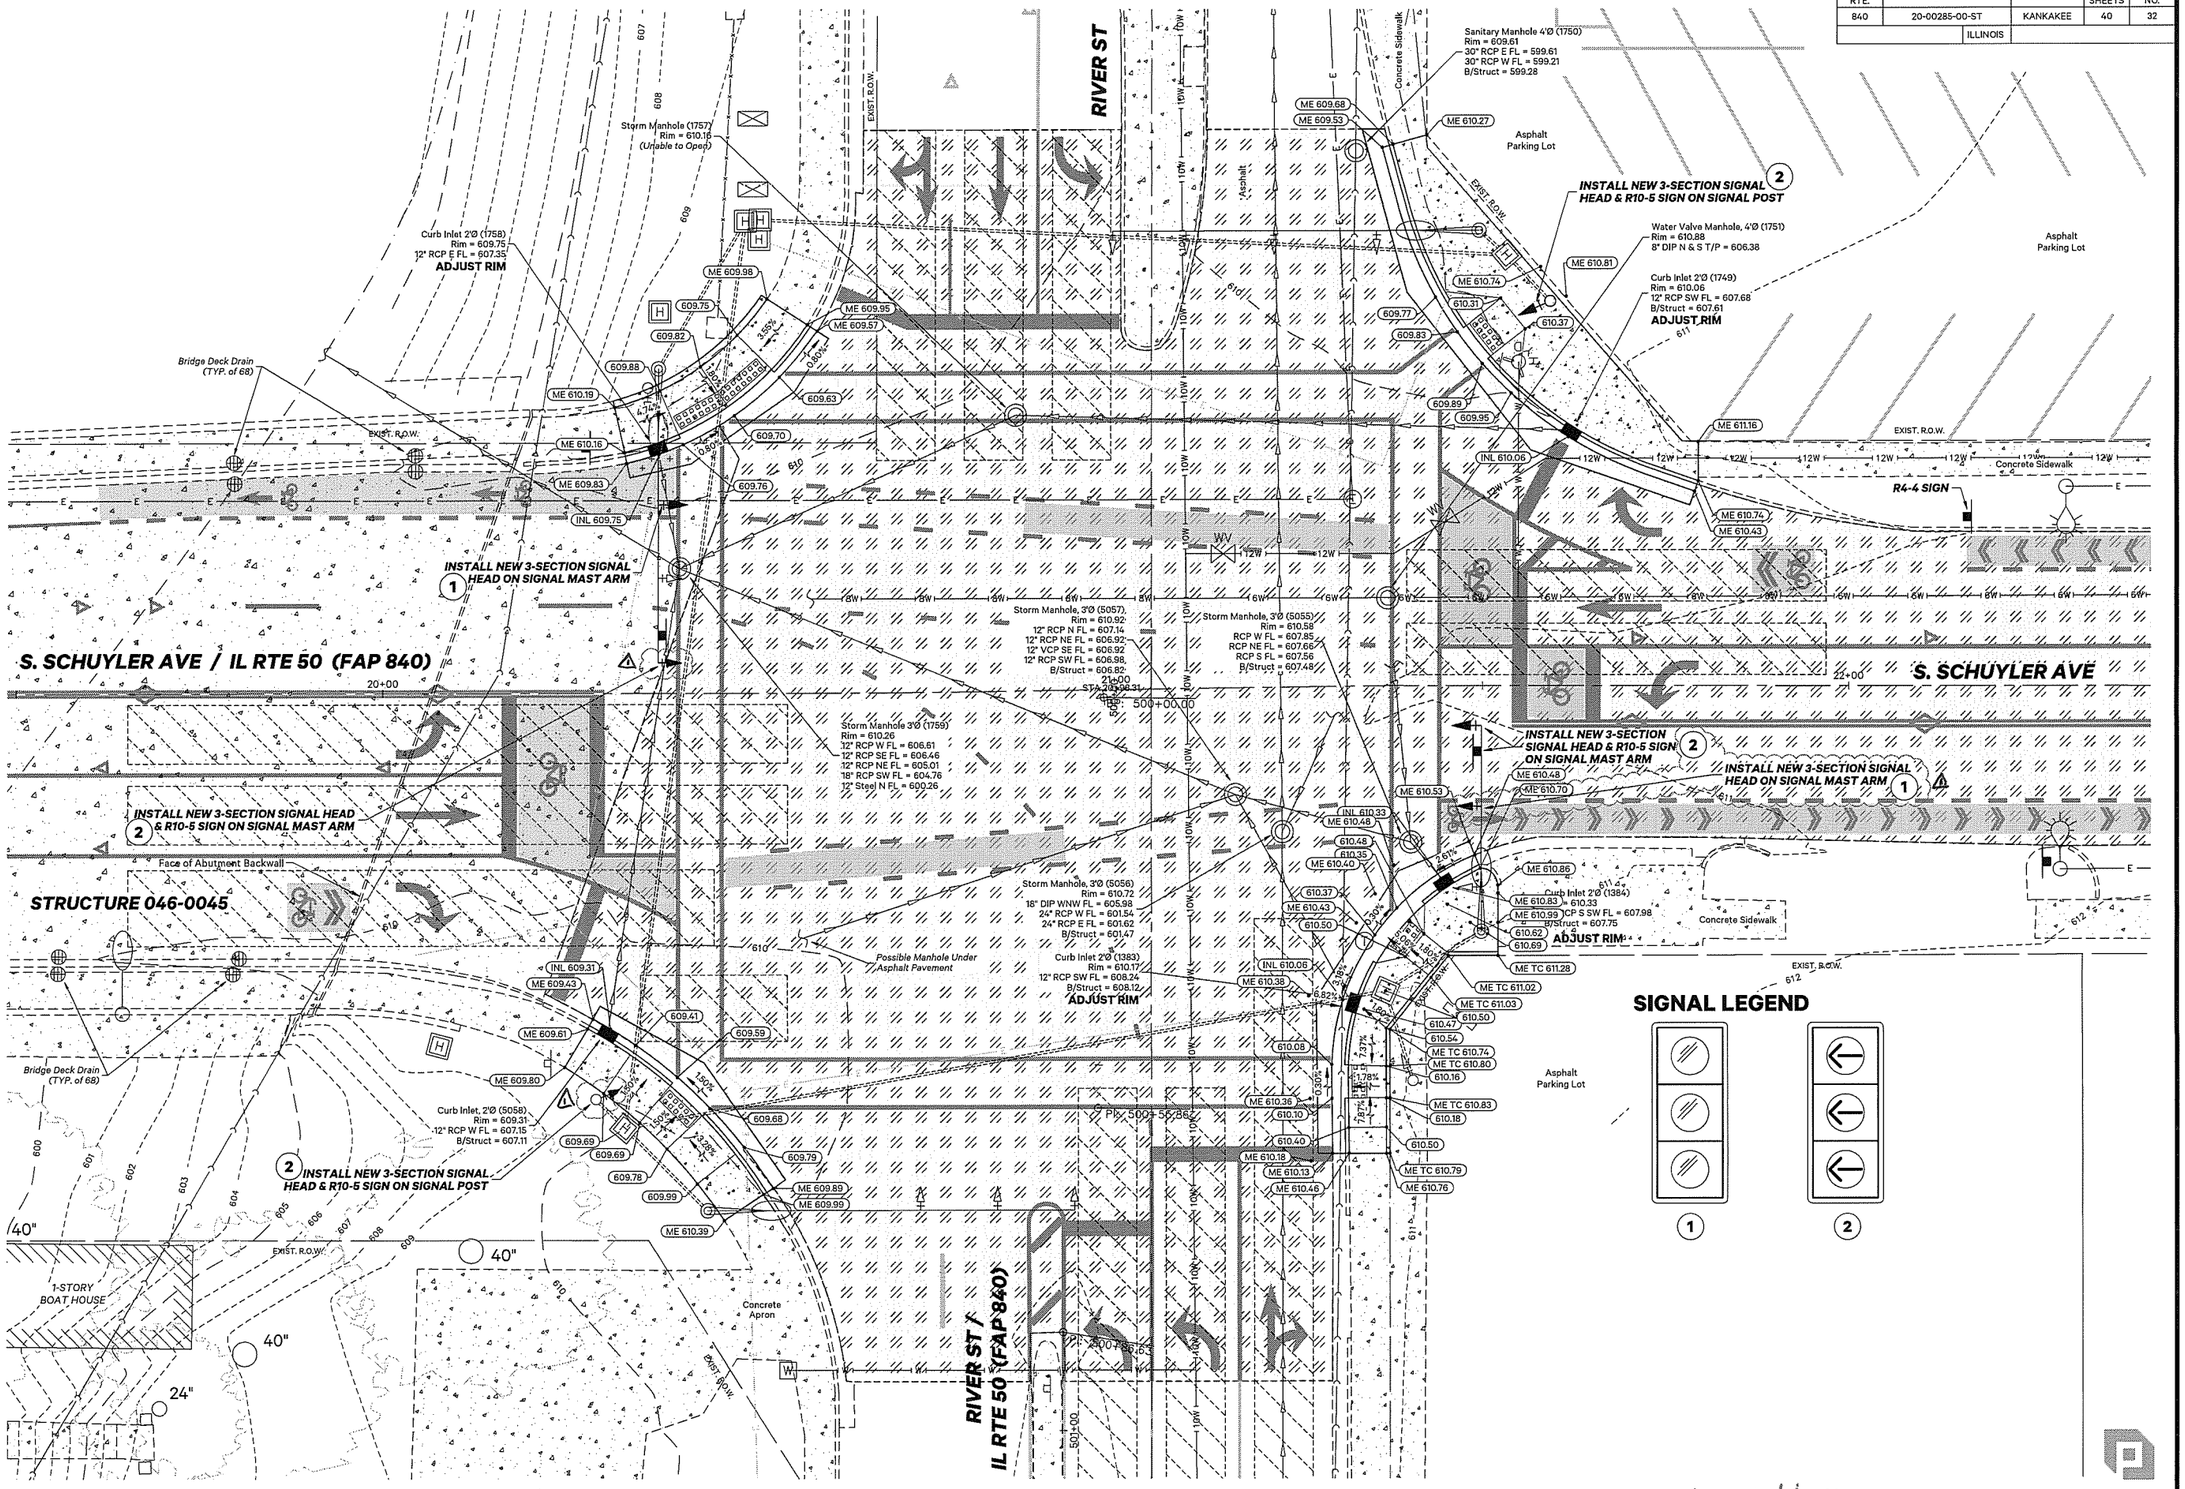

Revised 1/11/2022

PIGGUSH ENGINEERING

PiggushEng.com

586 William Latham Drive, Suite 8
Bourbonnais, IL 60914
O 815.614.3447
F 815.614.3735

Rev	Issued	Description
1	06.28.21	per IDOT Review
2	10.11.21	per IDOT Review
3	10.29.21	per IDOT Review

These plans and specifications are the property of Piggush Engineering, Inc. and shall not be considered in ownership, possession or control. The project owner shall be granted a non-exclusive license to utilize the plans and specifications of Piggush Engineering, Inc. in connection with the construction of the project. Piggush Engineering, Inc. assumes no liability for any changes or modifications made to these plans or the designs shown without their consent.

SOUTH SCHUYLER AVENUE ROADWAY IMPROVEMENTS

South Schuyler Avenue
Kankakee, Illinois 60901

CITY OF KANKAKEE

304 South Indiana Avenue,
Kankakee, Illinois 60901

Project: 20021.0301
Issued: 10.30.20
Drawn by: MRG
Checked by: NAP

N

Scale: 1"=10'
0 5 10 20

INTERSECTION DETAIL

UTILITY & GRADING PLAN

P:\2020\20021\Drafting\Drawings_20021.0301.dwg, 20_Grad, 1/7/2022 1:33:10 PM