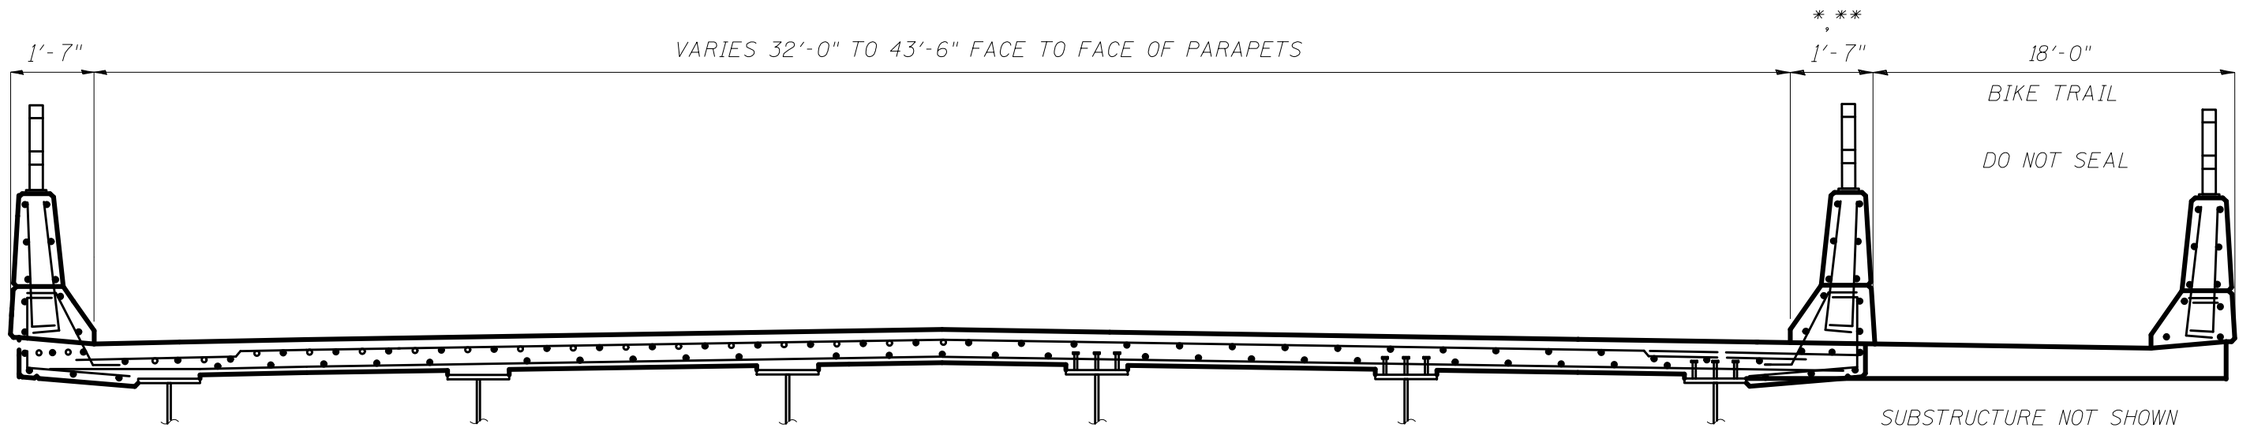

TYPICAL SECTION

STA. 89+67.5 TO STA. 92+17.5*

STA. 107+82.5 TO STA. 110+32.5**

(NOT TO SCALE)

*IMPACT ATTENUATOR FROM STA. 89+77.5 TO STA. 89+94 AND FROM STA. 90+57 TO STA. 90+73.5 AND GAP FROM STA. 89+94 TO STA. 90+57

**IMPACT ATTENUATOR FROM STA. 109+31 TO STA. 109+47.5 AND FROM STA. 110+12.5 TO STA. 110+29 AND GAP FROM STA. 109+47.5 TO STA. 110+12.5

FILE NAME = $FILEL$	USER NAME = $USER$	DESIGNED -	REVISED -	STATE OF ILLINOIS DEPARTMENT OF TRANSPORTATION	TYPICAL SECTION			F.A.U RTE.	SECTION	COUNTY	TOTAL SHEETS	SHEET NO.
		DRAWN -	REVISED -					9105	119B-1DS-1	MADISON	15	9
	PLOT SCALE = $SCALE$	CHECKED -	REVISED -							CONTRACT NO. 76E74		
	PLOT DATE = $DATE$	DATE -	REVISED -		SCALE:	SHEET NO. 4 OF 6 SHEETS	STA. TO STA.	FED. ROAD DIST. NO.	ILLINOIS	FED. AID PROJECT		