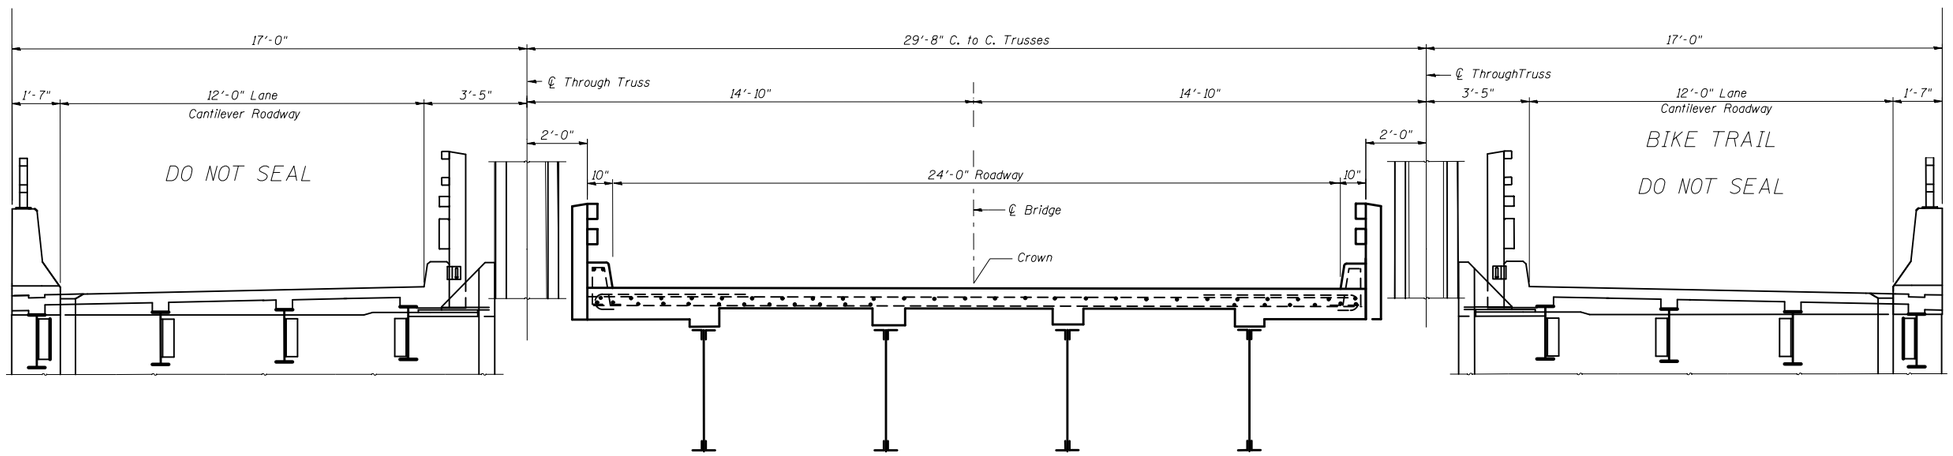

TYPICAL SECTION

STA. 92+17.5 TO STA. 107+82.5

(NOT TO SCALE)

NOTE: APPLY SEALER TO CURBS

FILE NAME = $FILEL$	USER NAME = $USER$	DESIGNED -	REVISED -	STATE OF ILLINOIS DEPARTMENT OF TRANSPORTATION	TYPICAL SECTION		F.A.U RTE.	SECTION	COUNTY	TOTAL SHEETS / SHEET NO.
		DRAWN -	REVISED -				9105	119B-1DS-1	MADISON	15 / 10
	PLOT SCALE = $SCALE$	CHECKED -	REVISED -						CONTRACT NO. 76E74	
	PLOT DATE = $DATE$	DATE -	REVISED -		SCALE:	SHEET NO. 5 OF 6 SHEETS / STA. 92+17.5 TO STA. 107+82.5	FED. ROAD DIST. NO.	ILLINOIS	FED. AID PROJECT	