NOTE:
FOR TREES, SHRUBS, PERENNIALS, GRASS, GROUND COVER, SEEDING AND SODDING, EROSION CONTROL LEGEND AND ABBREVIATIONS SEE SHEET 10

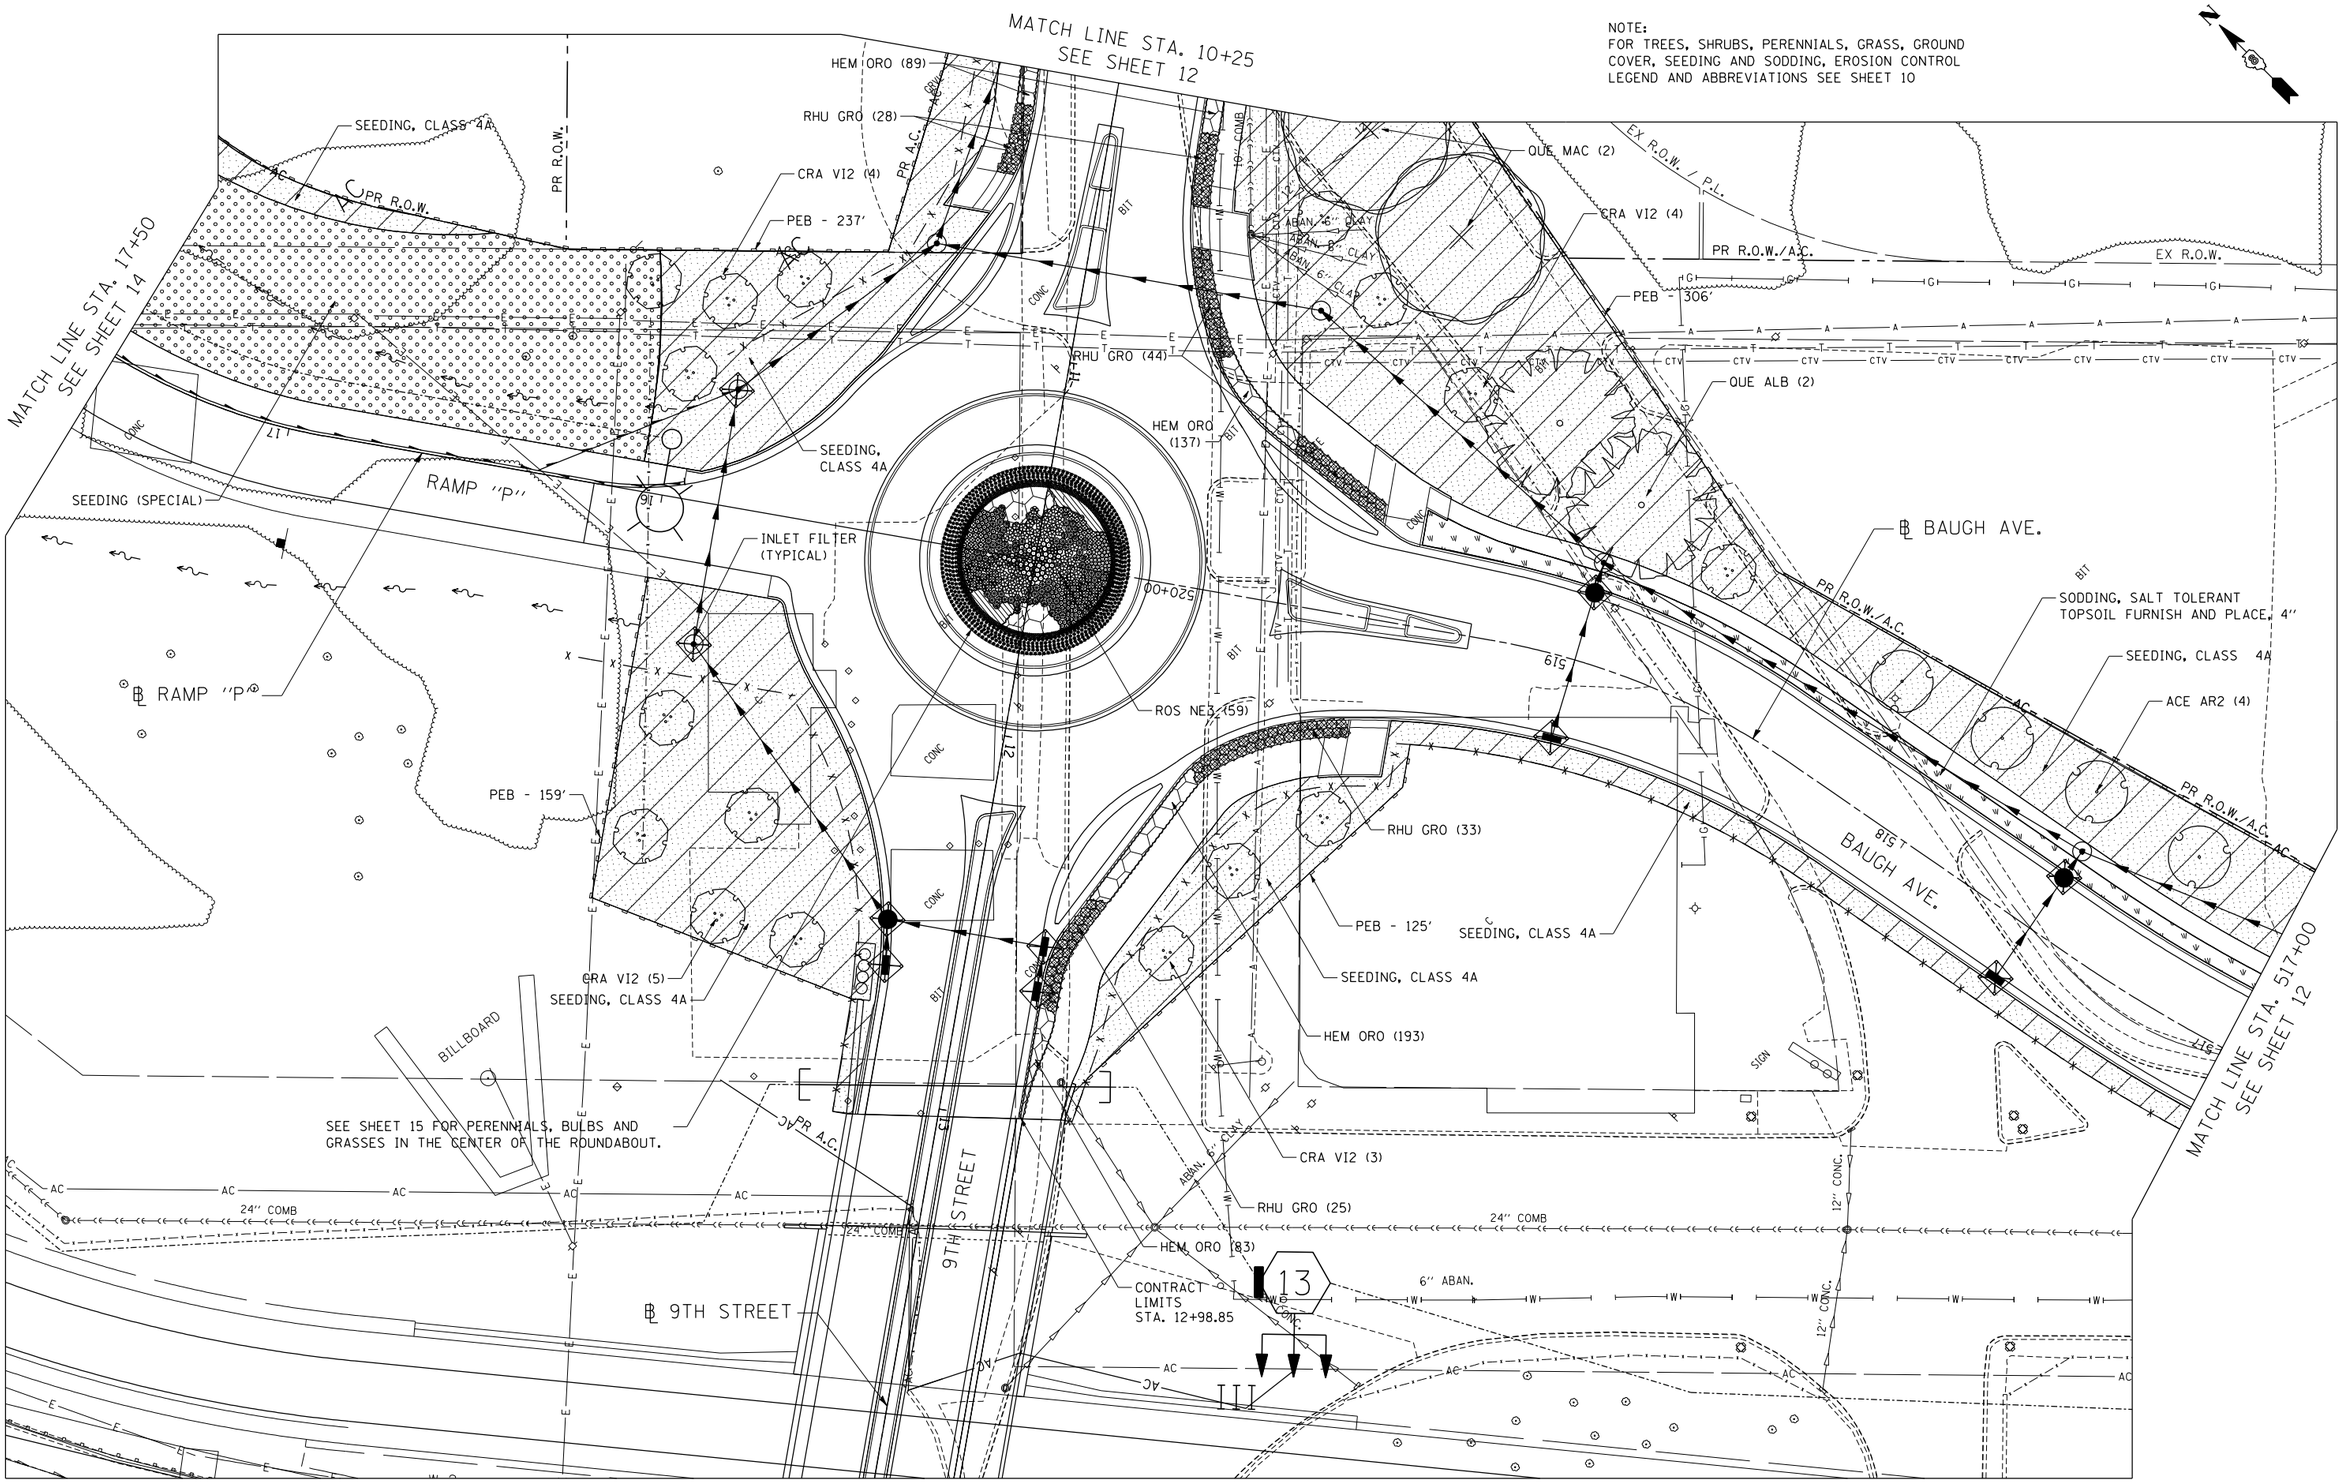

FILE NAME = $FILEL$	USER NAME = $USER$	DESIGNED - JM	REVISED -	STATE OF ILLINOIS DEPARTMENT OF TRANSPORTATION	PROPOSED LANDSCAPING PLANS	F.A.U. RTE.	SECTION	COUNTY	TOTAL SHEETS / SHEET NO.
		DRAWN - JB	REVISED -			9214	82-1-12LS	ST. CLAIR	29 / 13
TENG TENG & ASSOCIATES, INC. ENGINEERS/ARCHITECTS/PLANNERS CHICAGO, ILLINOIS	PLOT SCALE = $SCALE$	CHECKED - ACL	REVISED -			CONTRACT NO. 76F35			
	PLOT DATE = $DATE$	DATE - 08/03/12	REVISED -		SCALE: 1"=20' / SHEET NO. 5 OF 8 SHEETS / STA. TO STA.	FED. ROAD DIST. NO.	ILLINOIS	FED. AID PROJECT	

..\D8TRI-76C51-MOTIFI.DGN,..\D8TRI-76C51-LAYOUT1.DGN,..\D8TRI-35-BORDER1.DGN,..\D8TRI-35-LNDSCP1.DGN,..\D8CONN-99-MOTIFI.DGN
11-28-2012,13:54:41 BONDHUJO \\FS-0044\AM\VAULT_D-TRANS_07\2202\20868-001\CIVIL\CAD\99 ALL CONTRACTS\TRI\SHEETS CONTRACT 76F35\D8TRI-35-SHT-LANDSCAP1-1750.DGN