PART OF THE SW 1/4 OF SECTION 7, T2N, R9W OF THE 3RD PM, ST. CLAIR COUNTY, ILLINOIS

STATION/OFFSETS REFERENCED TO RAMP P & 9TH STREET			
STATION	OFFSET	NORTH	EAST
20+21.89 (RP)	63.00' RT	14,041,718.1050	2,456,690.4845
19+51.32 (RP)	63.00' RT	14,041,681.2197	2,456,630.3208
19+32.55 (RP)	63.00' RT	14,041,674.7161	2,456,620.9886
16+90.04 (RP)	63.00' RT	14,041,542.7819	2,456,601.6360
16+36.13 (RP)	59.61' RT	14,041,496.7144	2,456,629.8462
15+52.26 (RP)	73.46' RT	14,041,436.0386	2,456,689.3742
10+79.50 (9TH)	52.26' RT		
15+37.41 (RP)	195.78' RT	14,041,494.1722	2,456,798.0099
9+54.58 (9TH)	35.69' RT		
16+55.81 (RP)	176.26' RT	14,041,579.8574	2,456,713.9965
9+12.43 (9TH)	38.29' RT	14,041,522.2856	2,456,826.4640

BASELINE COORDINATE TABLE		
STATION	NORTH	EAST
STA. EQUATION (9TH STREET) STA. 8+00.00 BK = STA. 6+30.50 AH	14,041,691.7197	2,457,053.5007
PC 8+88.92 (9TH STREET)	14,041,510.3438	2,456,869.4299
PT 10+05.00 (9TH STREET)	14,041,436.0807	2,456,780.3810
PI 11+52.97 (9TH STREET) = PI 15+00.00 (RAMP P)	14,041,351.0502	2,456,659.2864
POT 18+33.29 (9TH STREET)	14,040,960.0939	2,456,102.5134
PC 16+90.04 (RAMP P)	14,041,506.5783	2,456,550.0773
PT 19+51.32 (RAMP P)	14,041,734.9294	2,456,597.3924
PC 21+04.96 (RAMP P)	14,041,815.2295	2,456,728.3703
PT 25+61.92 (RAMP P)	14,042,069.9737	2,457,107.5855

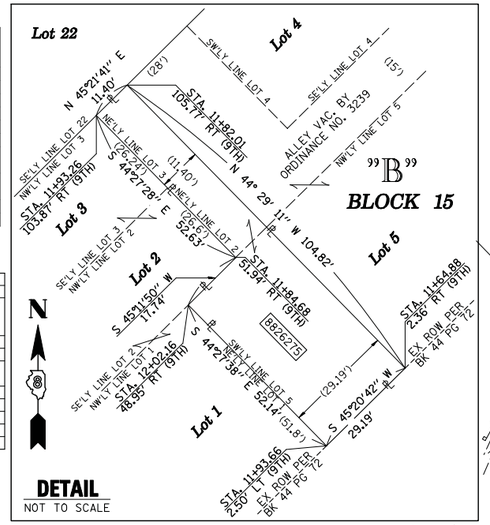

PROP. CURVE 9TH-1
PI STA. = 9+47.09
Δ = 09° 30' 06'' (RT)
D = 08° 11' 06''
T = 58.18'
L = 116.08'
R = 700.00'
C = 115.95'
CB = S 50° 10' 24'' W
P.C. STA. = 8+88.92
P.T. STA. = 10+05.00

PROP. CURVE RAMPP-1
PI STA. = 18+60.32
Δ = 93° 33' 51'' (RT)
D = 35° 48' 36''
T = 170.28'
L = 261.28'
R = 160.00'
C = 233.20'
CB = N 11° 42' 22'' E
P.C. STA. = 16+90.04
P.T. STA. = 19+51.32

PROP. CURVE RAMPP-2
PI STA. = 23+33.57
Δ = 04° 45' 37'' (LT)
D = 01° 02' 30''
T = 228.62'
L = 456.97'
R = 5,500.00'
C = 456.84'
CB = N 56° 06' 29'' E
P.C. STA. = 21+04.96
P.T. STA. = 25+61.92

STATE OF ILLINOIS)
) SS
COUNTY OF SANGAMON)

I, GEORGE L. WOODS, AN ILLINOIS PROFESSIONAL LAND SURVEYOR, STATE THAT I HAVE SURVEYED OR DIRECTED THE SURVEY OF THE PLAT OF HIGHWAY SHOWN HEREON AND THAT THIS PROFESSIONAL SERVICE CONFORMS TO THE CURRENT ILLINOIS MINIMUM STANDARDS FOR A BOUNDARY SURVEY FOR THE PROPOSED PARCEL(S) TO BE ACQUIRED BY THE STATE OF ILLINOIS, DEPARTMENT OF TRANSPORTATION, SHOWN HEREON.

DATED _____

GEORGE L. WOODS, PLS NO. 3015
LICENSE EXPIRATION DATE: 11/30/2010

GEORGE L. WOODS 3015 PROFESSIONAL LAND SURVEYOR STATE OF ILLINOIS CHATHAM, ILLINOIS

SPACE RESERVED FOR RECORDING OFFICER

PARCEL NO.	OWNER	TOTAL HOLDING	FEE SIMPLE ACQUISITION GROSS		REMAINDER	PERMANENT TAX NUMBER	PROPERTY ACQUIRED BY
		ACRES	ACRES	SQ. FT.	ACRES		
8818100••	BETTYE J. LIMPKIN & WILL STREATER, AS JOINT TENANTS TITLE REPORT NO. SC-2615	0.2566 1	0.2566	11,179	0.00	02-07-0-318-019	BK 4095 PG 2211-2213 A01872254
8818102••	WILL STREATER TITLE REPORT NO. SC-2623	0.1717 1	0.1717	7,481	0.00	02-07-0-318-022	BK 4092 PG 1727-1729 A01870774
8818174••	WILLIAM F. JOHNSON, JR. TITLE REPORT NO. SC-2635	0.6457 1	0.6457	28,126	0.00	02-07-0-318-023	BK 4129 PG 464-466 A01887045
8826269	CSX TRANSPORTATION, INC., FORMERLY THE LOUISVILLE AND NASHVILLE RAILROAD COMPANY WHICH ACQUIRED TITLE AS THE ST. LOUIS AND SOUTHEASTERN RAILWAY COMPANY TITLE REPORT NO. SC-5930.0 BOOK Q-5 PAGE 379	0.7695 1	0.7695	33,519	0.00	02-07.0-503-004	
8826270	DRURY DISPLAYS, INC. TITLE REPORT NO. SC-5506.0, & SC-5507.0 BK 2728 PG 665, BK 2994 PG 531	0.2616 1	0.2616	11,393	0.00	02-07.0-318-001 02-07.0-318-003	
8826271	ESTATE OF JOHN P. BOWMAN, DECEASED TITLE REPORT NO. SC-5998.0 NO SUPPORT DOCUMENTS	0.0232 1	0.0232	1,009	0.00	NO PIN ASSINGED	
8826272	DRURY DISPLAYS, INC. TITLE REPORT NO. SC-5508.0, SC-5509.0, SC-5503.0 BK 2994 PG 531	0.5279 1	0.2387	10,396	0.2892	02-07.0-318-004 02-07.0-318-005 02-07.0-318-006 02-07.0-318-007	
8826273	DONALD C. WILLIAMS, JR. AND DANIELLE S. CARADINE, AS JOINT TENANTS TITLE REPORT NO. SC-5504.0 BOOK 4252 PAGE 1707	0.3258 1	0.3258	14,193	0.00	02-07.0-318-008	
8826275	JAMES LOVE TITLE REPORT NO. SC-5501.0 BOOK 2779 PAGES 606	0.0488 1	0.0488	2,124	0.00	02-07.0-318-021	
8826277	DRURY DISPLAYS, INC. TITLE REPORT NO. SC-5511.0, SC-5510.0 BK 2984 PG 1119, BK 2728 PG 667	0.4772 1	0.4772	20,788	0.00	02-07.0-318-025 02-07.0-318-026	

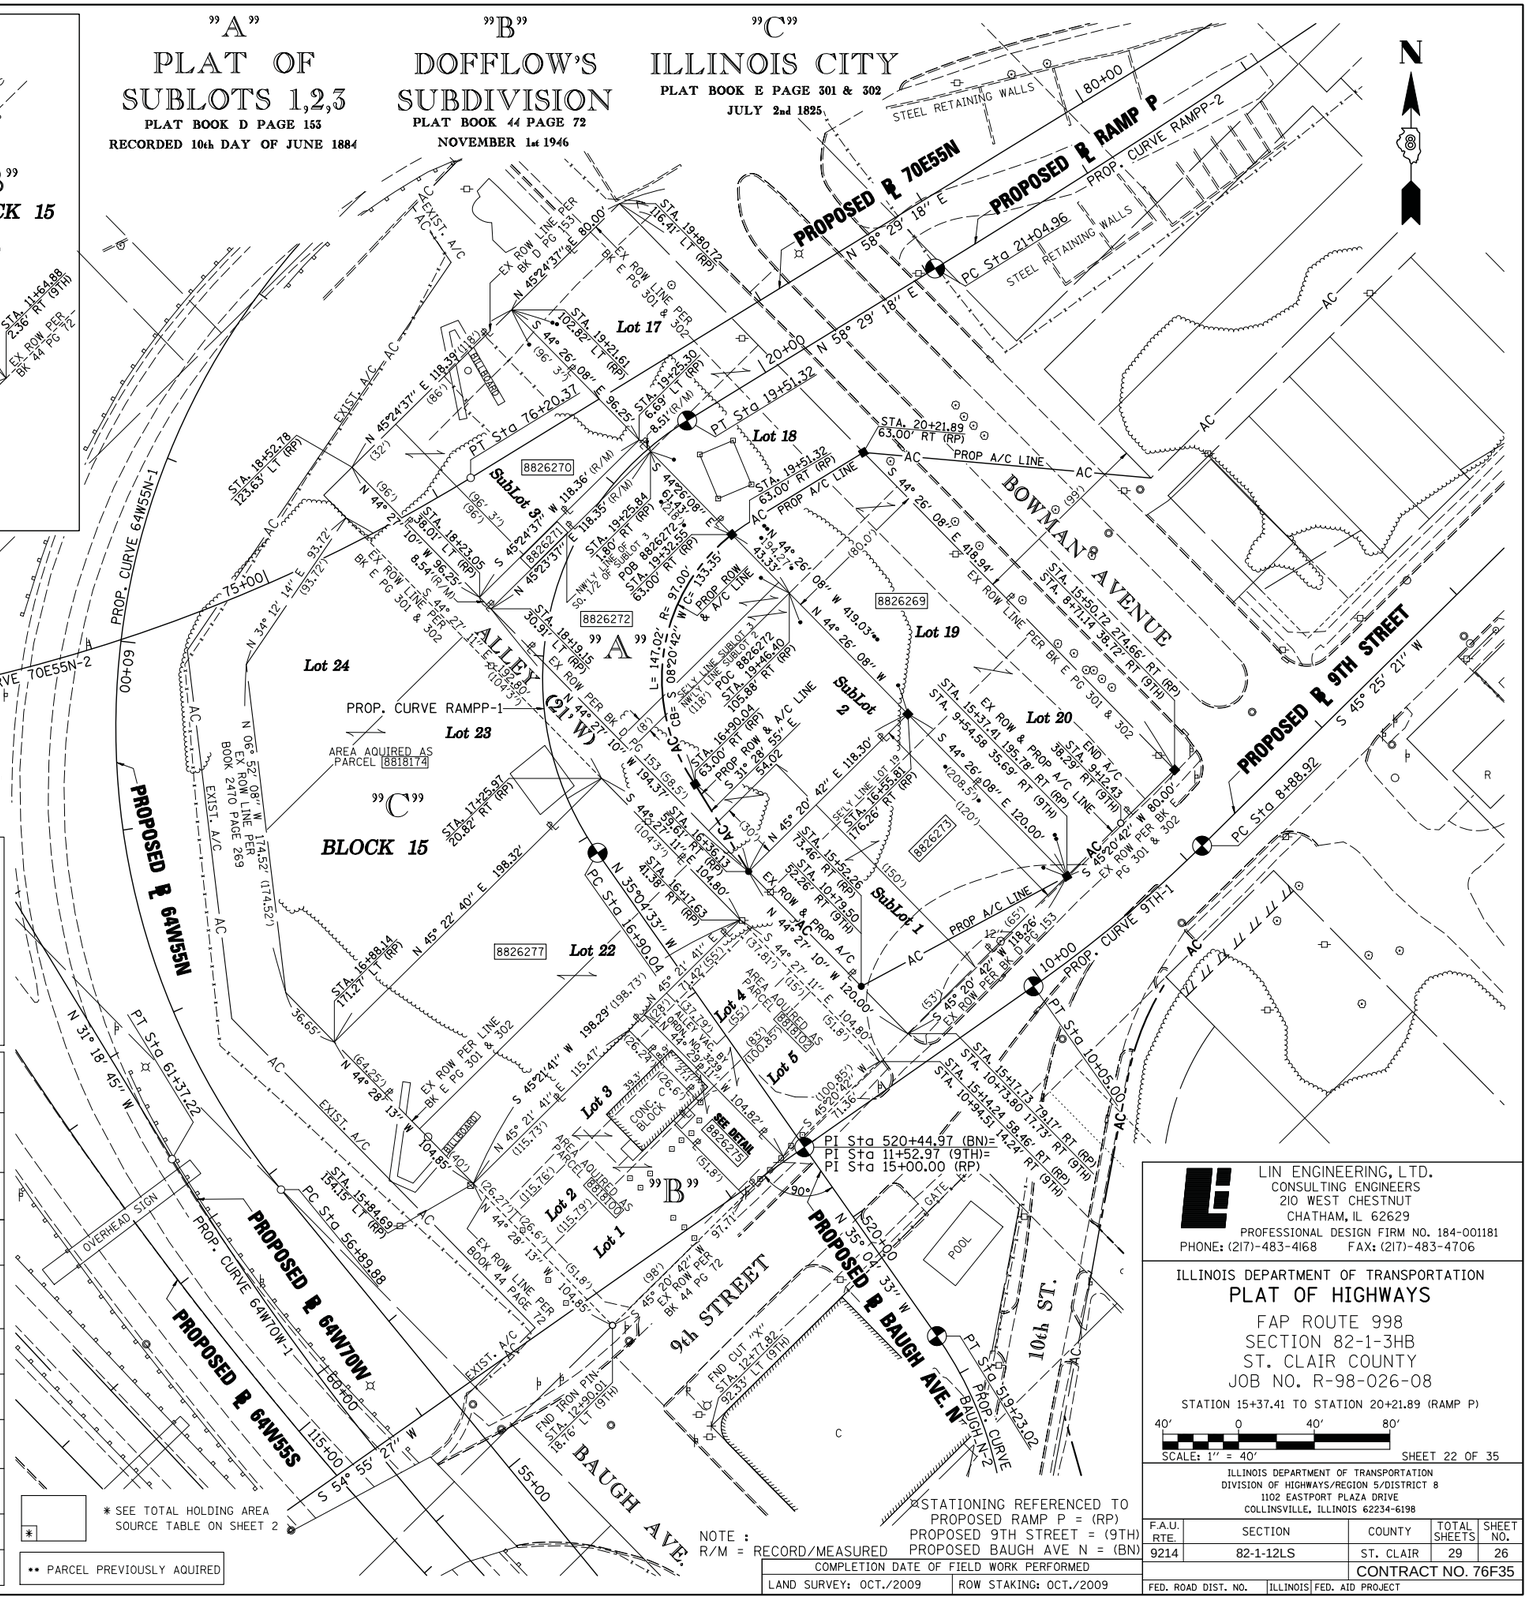

* SEE TOTAL HOLDING AREA SOURCE TABLE ON SHEET 2

•• PARCEL PREVIOUSLY AQUIRED

NOTE :
R/M = RECORD/MEASURED

*STATIONING REFERENCED TO
PROPOSED RAMP P = (RP)
PROPOSED 9TH STREET = (9TH)
PROPOSED BAUGH AVE N = (BN)

COMPLETION DATE OF FIELD WORK PERFORMED	
LAND SURVEY: OCT./2009	ROW STAKING: OCT./2009

LIN ENGINEERING, LTD.
CONSULTING ENGINEERS
210 WEST CHESTNUT
CHATHAM, IL 62629
PROFESSIONAL DESIGN FIRM NO. 184-001181
PHONE: (217)-483-4168 FAX: (217)-483-4706

ILLINOIS DEPARTMENT OF TRANSPORTATION
PLAT OF HIGHWAYS

FAP ROUTE 998
SECTION 82-1-3HB
ST. CLAIR COUNTY
JOB NO. R-98-026-08

STATION 15+37.41 TO STATION 20+21.89 (RAMP P)

40' 0 40' 80'
SCALE: 1" = 40'

SHEET 22 OF 35

ILLINOIS DEPARTMENT OF TRANSPORTATION
DIVISION OF HIGHWAYS/REGION 5/DISTRICT 8
1102 EASTPORT PLAZA DRIVE
COLLINSVILLE, ILLINOIS 62234-6198

F.A.U. RTE.	SECTION	COUNTY	TOTAL SHEETS	SHEET NO.
9214	82-1-12LS	ST. CLAIR	29	26

CONTRACT NO. 76F35

FED. ROAD DIST. NO. | ILLINOIS | FED. AID PROJECT

PLOT DATE = 10/19/2009
FILE NAME = $FILEL$
PLOT SCALE = $SCALEL$
USER NAME = $USER$