SIGN DETAIL

1:75

WB-TR-29
STA. 296+60

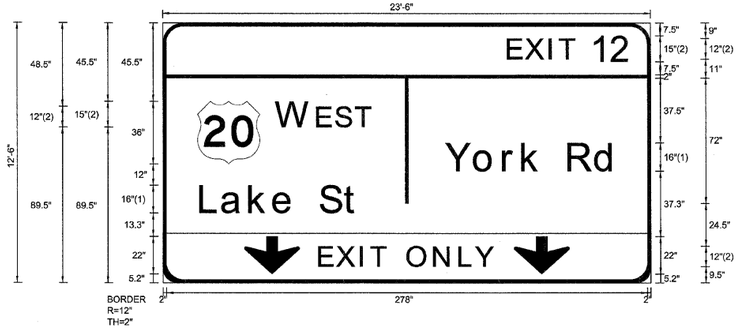

FONT:
(1) ClearviewHwy-5-W-R
(2) ClearviewHwy-5-W

Panel Style: sign_default.ssi
Dimensions are in inches.tenths

Letter locations are panel edge to lower left corner

SIGN NUMBER	name	
WIDTH x HGHT.	23'-6" x 12'-6"	
BORDER WIDTH	2"	
CORNER RADIUS	12"	
MOUNTING	Overhead	
BACKGROUND	TYPE:	Reflective
	COLOR:	Green
LEGEND/BORDER	TYPE:	Reflective
	COLOR:	White,Black/White

SYMBOL	ROT	X	Y	WID	HT
M1_4	0	20	68.5	36	36
ARDOWN	0	47	5.2	32	22
ARDOWN	0	203	5.2	32	22

LETTER POSITIONS (X)

																																			LENGTH	SERIES/SIZE
E	X	I	T	1	2																																ClearviewHwy-5-W
200.1	210.4	224	230	248.6	260.1																															70.3	12,15
W	E	S	T																																		ClearviewHwy-5-W
66	89.7	100.5	111.9																																	54.5	15,12
Y	o	r	k		R	d																															ClearviewHwy-5-W-R
163.8	180.4	197.1	208.1	219.4	234.7	250.4																														98.2	1613
L	a	k	e		S	t																															ClearviewHwy-5-W-R
22	34.4	50.4	64.2	75.9	91.2	105.3																														91.2	1613
E	X	I	T		O	N	L	Y																													ClearviewHwy-5-W
90.6	100.9	114.6	120.5	129.1	141.8	157.2	171.8	181.1																												101	12

FILE NAME =	DESIGNED - SEW	REVISED -
$FILEL$	DRAWN - SEW	REVISED -
USER NAME = $USER$	CHECKED - FML	REVISED -
PLOT DATE = $DATE$	DATE - 12/2009	REVISED -

LIN ENGINEERING, LTD.
Consulting Engineers
Chatham, Illinois Westmont, Illinois

STATE OF ILLINOIS
DEPARTMENT OF TRANSPORTATION

SIGNING DETAILS

SCALE: N.T.S. | SHEET NO. 24 OF 58 SHEETS | STA. | TO STA.

F.A.I. RTE.	SECTION	COUNTY	TOTAL SHEETS	SHEET NO.
290	2009-099BR	COOK/DUPAGE	394	352
		CONTRACT NO. 60157		
FED. ROAD DIST. NO.	ILLINOIS	FED. AID PROJECT		