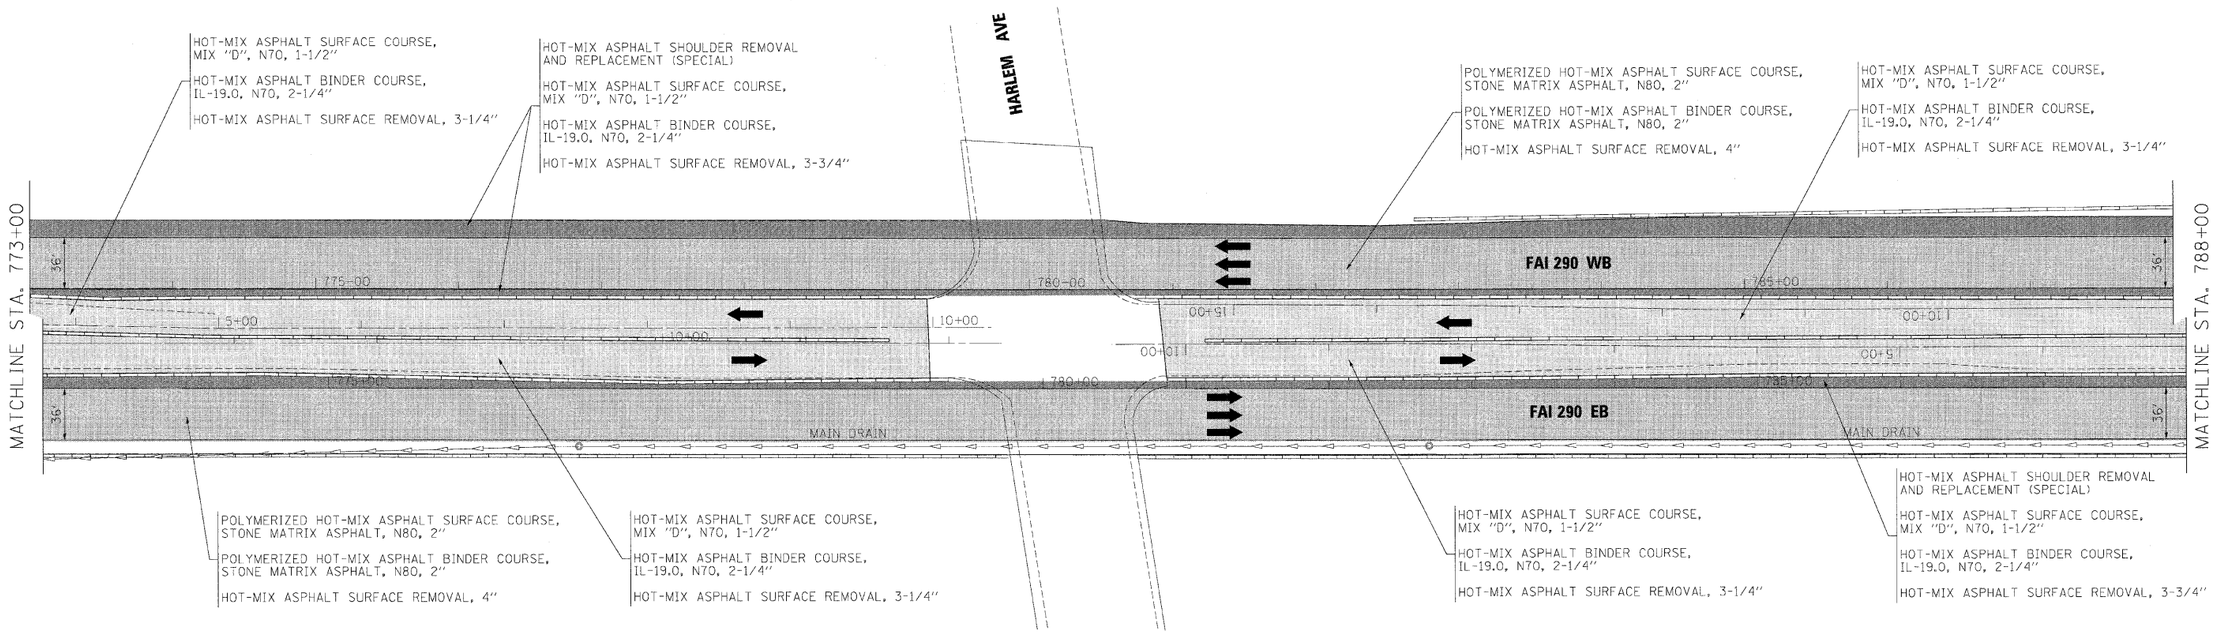

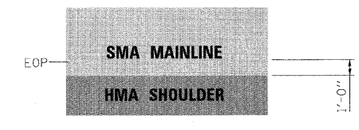

NOTE:

MAINLINE PAVING TO EXTEND 1' ONTO HMA SHOULDERS. SEE TYPICAL SECTIONS.

FILE NAME =	DESIGNED - AJP	REVISED -	benesch	STATE OF ILLINOIS DEPARTMENT OF TRANSPORTATION	ROADWAY PLAN I-290 MAINLINE STA 773+00 TO STA 788+00	F.A.I. RTE.	SECTION	COUNTY	TOTAL SHEETS / SHEET NO.
...\prpln_ABC_C2_290_plan_26.dgn	DRAWN - TMB	REVISED -				290	(3131, ETC., 3435)RS-6	COOK	215 / 48
USER NAME = tblenk	CHECKED - JMM	REVISED -						CONTRACT NO. 60K10	
PLOT DATE = 1/26/2010	DATE - 1/25/10	REVISED -			SCALE: 1"=50' / SHEET NO. 8 OF 14 SHEETS / STA. TO STA.	FED. ROAD DIST. NO.	ILLINOIS	FED. AID PROJECT	