SIGN DETAIL

1:75

EB-BM-91
STA. 862+60

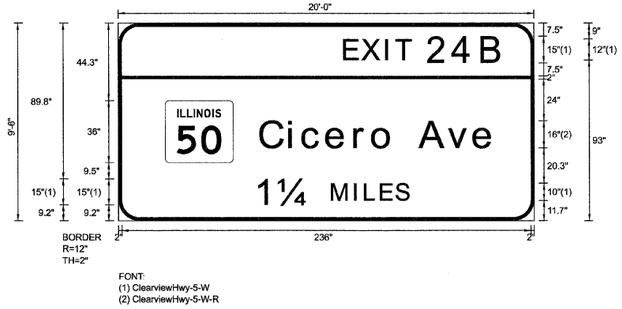

SIGN NUMBER	name
WIDTH x HGHT.	20'-0" x 9'-6"
BORDER WIDTH	2"
CORNER RADIUS	12"
MOUNTING	Overhead
BACKGROUND	TYPE: Reflective
	COLOR: Green
LEGEND/BORDER	TYPE: Reflective
	COLOR: White/White

SYMBOL	ROT	X	Y	WID	HT
M1-1\00A-2-22-10D	0	20.5	41.1	39.3	36

Panel Style: sign_default.ssi
Dimensions are in inches.tenths

Letter locations are panel edge to lower left corner

LETTER POSITIONS (X)

																																			LENGTH	SERIES-SIZE
E	X	I	T	2	4	B																															ClearviewHwy-5-W
18	26.6	37.9	42.9	60.1	74.5	91.2																														84.6	10,15
C	i	c	e	r	o		A	v	e																												ClearviewHwy-5-W-R
90.6	107.1	114.9	128.8	145	155.3	167.7	182.5	199.1	213.8																											134.9	16/13
1	¼	M	I	L	E	S																															ClearviewHwy-5-W
81.6	94.3	125.4	138.5	144.4	153.4	162.4																														88	15,10

FILE NAME =	DESIGNED - SEW	REVISED -	
$FILEL$	DRAWN - SEW	REVISED -	
USER NAME = $USER$	CHECKED - FML	REVISED -	
PLOT DATE = $DATE$	DATE - 1/25/10	REVISED -	

LIN ENGINEERING,LTD.
Consulting Engineers
Chatham, Illinois Westmont, Illinois

STATE OF ILLINOIS
DEPARTMENT OF TRANSPORTATION

SIGNING DETAILS

SCALE: N.T.S. | SHEET NO. 16 OF 34 SHEETS | STA. | TO STA.

F.A.I. RTE.	SECTION	COUNTY	TOTAL SHEETS	SHEET NO.
290	(3131, ETC., 3435) RS-6	COOK	215	148
		CONTRACT NO. 60K10		
FED. ROAD DIST. NO.	ILLINOIS	FED. AID PROJECT		