SIGN DETAIL

1:75

WB-BM-99
STA. 809+40

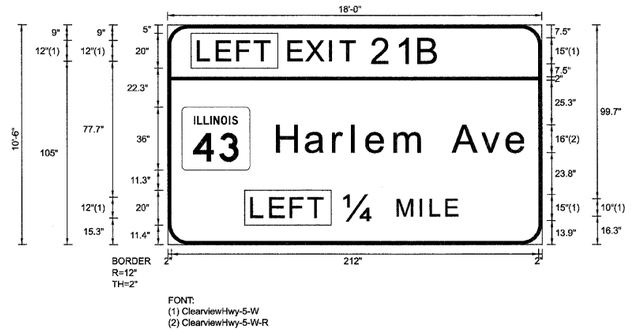

SIGN NUMBER	name
WIDTH x HGHT.	18'-0" x 10'-6"
BORDER WIDTH	2"
CORNER RADIUS	12"
MOUNTING	Overhead
BACKGROUND	TYPE: Reflective
	COLOR: Green
LEGEND/BORDER	TYPE: Reflective
	COLOR: White/White

SYMBOL	ROT	X	Y	WID	HT
M1-I100A-2-22-10D		8.1	42.7	39.3	36

Panel Style: sign_default.ssi
Dimensions are in inches.tenths

Letter locations are panel edge to lower left corner

LETTER POSITIONS (X)																																			LENGTH	SERIES/SIZE
L	E	F	T																																	ClearviewHwy-5-W
18	28.8	40.5	50.6																																41.2	12
E	X	I	T	2	1	B																														ClearviewHwy-5-W
70.1	80.4	94.1	100	118.6	132.8	145.5																													86.8	12,15
H	a	r	l	e	m		A	v	e																											ClearviewHwy-5-W-R
63.4	79.9	95.9	106.9	115.1	131.3	149.4	164.9	181.4	196.1																										144.5	16,13
L	E	F	T																																	ClearviewHwy-5-W
48.7	59.5	71.2	81.3																																41.2	12
¼	M	I	L	E																																ClearviewHwy-5-W
101.9	132.9	146	152	161																															65.5	15,10

FILE NAME =	DESIGNED - SEW	REVISED -
$FILEL$	DRAWN - SEW	REVISED -
USER NAME = $USER$	CHECKED - FML	REVISED -
PLOT DATE = $DATE$	DATE - 1/25/10	REVISED -

LIN ENGINEERING, LTD.
Consulting Engineers
Chatham, Illinois Westmont, Illinois

STATE OF ILLINOIS
DEPARTMENT OF TRANSPORTATION

SIGNING DETAILS

SCALE: N.T.S. | SHEET NO. 28 OF 34 SHEETS | STA. | TO STA.

F.A.I. RTE.	SECTION	COUNTY	TOTAL SHEETS	SHEET NO.
290	(3131, ETC., 3435) RS-6	COOK	215	160
		CONTRACT NO. 60K10		
FED. ROAD DIST. NO.	ILLINOIS	FED. AID PROJECT		