STATE OF ILLINOIS
DEPARTMENT OF TRANSPORTATION

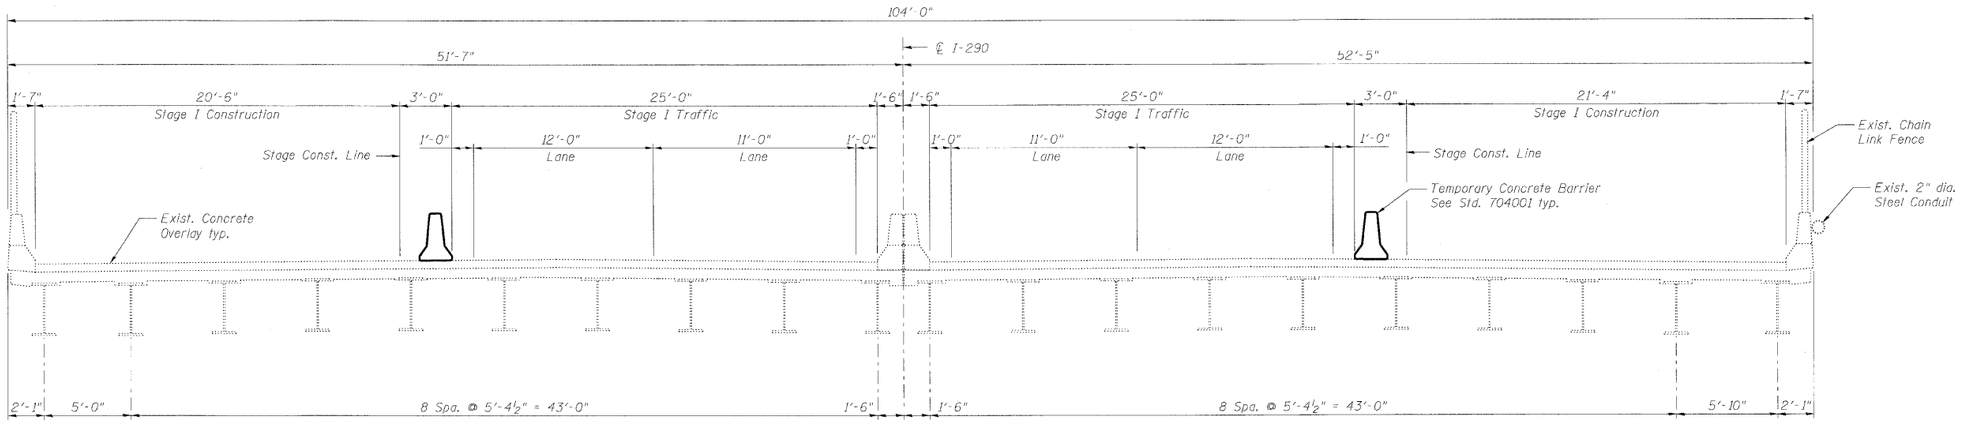

STAGE I CROSS SECTION
(Looking East)

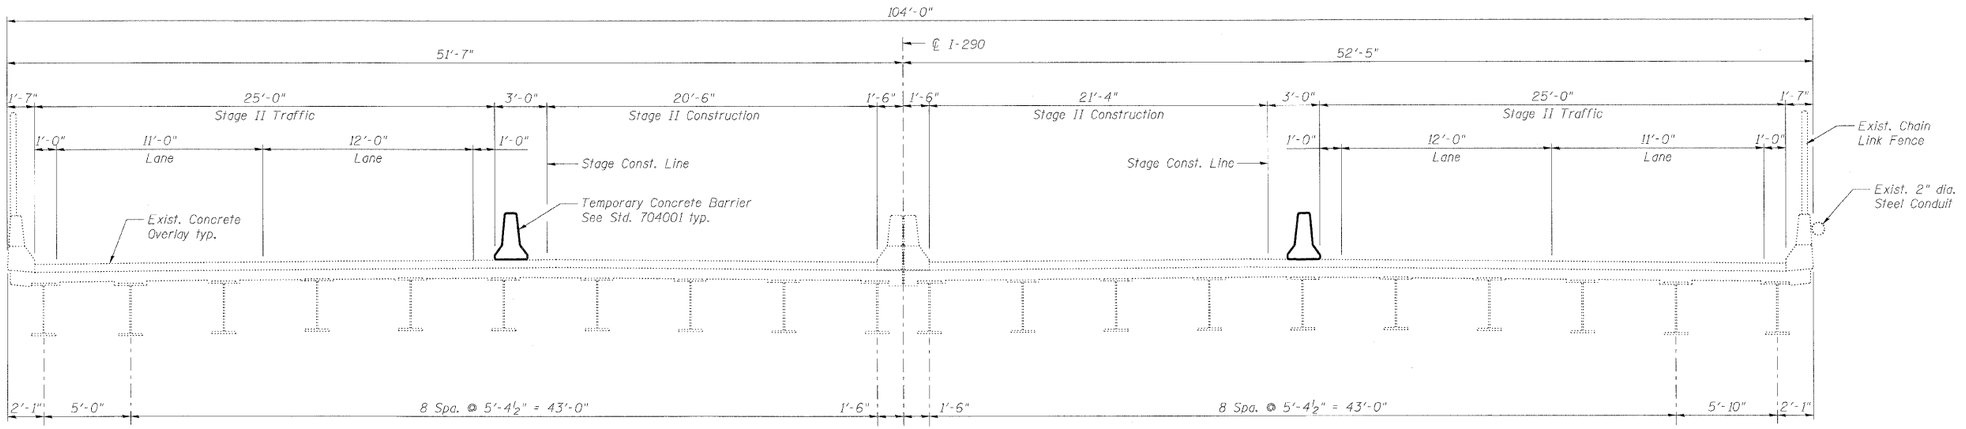

STAGE II CROSS SECTION
(Looking East)

Note:
For quantity of Temporary Concrete Barrier, see roadway plans.

Stage III Note:

Bridge deck and approach slab repairs between Stage I and Stage II construction lines shall be performed over a weekend using IDOT District 1 Std. TC-25 Center Lane Closure. See Maintenance of Traffic Plans. Concrete for Stage III patching shall be Class PP-2.

DESIGNED -	MFB
CHECKED -	MAC
DRAWN -	VH
CHECKED -	KJN

benesch
alfred benesch & company
Engineers • Surveyors • Planners
205 North Michigan Avenue, Suite 2400
Chicago, Illinois 60601
312-565-0450 Job No. 10050

STAGE CONSTRUCTION DETAILS
STRUCTURE NO. 016-0090

SHEET NO. 3	F.A.I. RTE.	SECTION	COUNTY	TOTAL SHEETS	SHEET NO.
5 SHEETS	290	(3131, ETC., 3435)RS-6	COOK	215	171
			CONTRACT NO. 60K10		
	FED. ROAD DIST. NO.	ILLINOIS	FED. AID PROJECT		

x:\10000s\10050\Engineering_Documents_Contract_2East\SN_016_0090_Des_Plaines_River\0090-60052-003-stageconst.dgn
01\25\2010 10:09:18