SIGN DETAIL

1:75

WB-BM-132
STA. 1118+70

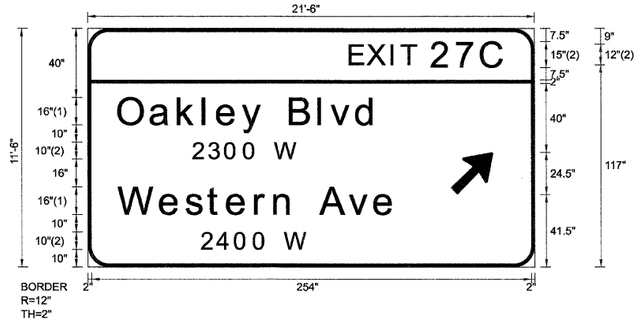

FONT:
(1) ClearviewHwy-5-W-R
(2) ClearviewHwy-5-W

SIGN NUMBER	name
WIDTH x HGHT.	21'-6" x 11'-6"
BORDER WIDTH	2"
CORNER RADIUS	12"
MOUNTING	Overhead
BACKGROUND	TYPE: Reflective
	COLOR: Green
LEGEND/BORDER	TYPE: Reflective
	COLOR: White/White

SYMBOL	ROT	X	Y	WID	HT
ARMED	45	209.5	41.5	20	31.5

Panel Style: sign_default.ssi
Dimensions are in inches.tenths

Letter locations are panel edge to lower left corner

LETTER POSITIONS (X)

																																		LENGTH	SERIES/SIZE
E	X	I	T	2	7	C																														
151.8	162	175.7	181.6	199.2	213.4	227.8																													88.3	ClearviewHwy-5-W 12,15
O	a	k	l	e	y		B	l	v	d																										
18	36.5	52.5	66.9	75.2	89.5	101.9	117.2	133.8	140.8	155.5																									149.1	ClearviewHwy-5-W-R 16/13
2	3	0	0		W																														
60.9	69.9	79.5	90.4	98.5	108.1																													60.4	ClearviewHwy-5-W-R 10
W	e	s	t	e	r	n		A	v	e																										
18	42.2	56.9	69.7	80.9	97.1	108.1	119.1	134.6	151.2	165.9																									159.6	ClearviewHwy-5-W-R 16/13
2	4	0	0		W																														
65.8	74.9	85.1	96	104.1	113.7																													61.1	ClearviewHwy-5-W-R 10

FILE NAME =	DESIGNED - SEW	REVISED -	LIN ENGINEERING,LTD. Consulting Engineers Chatham, Illinois Westmont, Illinois
$FILEL$	DRAWN - SEW	REVISED -	**STATE OF ILLINOIS DEPARTMENT OF TRANSPORTATION**
USER NAME = $USER$	CHECKED - SEW	REVISED -	**SIGNING DETAILS**
PLOT DATE = $DATE$	DATE - 1/25/10	REVISED -	SCALE: N.T.S. SHEET NO. 28 OF 46 SHEETS STA. TO STA.

F.A.I. RTE.	SECTION	COUNTY	TOTAL SHEETS	SHEET NO.
290	(2525, ETC., 2727) RS-8	COOK	201	135
		CONTRACT NO. 60K11		
FED. ROAD DIST. NO.	ILLINOIS	FED. AID PROJECT		