SIGN DETAIL

1:75

EB-BM-104
STA. 1037+40

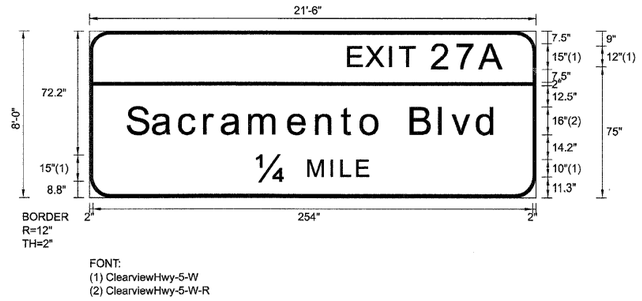

FONT:
(1) ClearviewHwy-5-W
(2) ClearviewHwy-5-W-R

SIGN NUMBER	name
WIDTH x HGHT.	21'-6" x 8'-0"
BORDER WIDTH	2"
CORNER RADIUS	12"
MOUNTING	Overhead
BACKGROUND	TYPE: Reflective
	COLOR: Green
LEGEND/BORDER	TYPE: Reflective
	COLOR: White/White

SYMBOL	ROT	X	Y	WID	HT

Panel Style: sign_default.ssi
Dimensions are in inches.tenths

Letter locations are panel edge to lower left corner

LETTER POSITIONS (X)

																LENGTH	SERIES-SIZE
E	X	I	T	2	7	A											ClearviewHwy-5-W
149.9	160.2	173.9	179.8	198.4	212.6	226										90.1	12,15
S	a	c	r	a	m	e	n	t	o		B	l	v	d			ClearviewHwy-5-W-R
22.1	36.9	52.2	66.7	76.7	92.7	115.2	131.4	146	157.2	169.5	186.1	202.6	209.6	224.3		213.8	16/13
¼	M	I	L	E													ClearviewHwy-5-W
96.8	126.8	139.9	145.9	154.9												64.5	15,10

FILE NAME =	DESIGNED - SEW	REVISED -	LIN ENGINEERING,LTD. Consulting Engineers Chatham, Illinois Westmont, Illinois
$FILE$	DRAWN - SEW	REVISED -	
USER NAME = $USER$	CHECKED - SEW	REVISED -	
PLOT DATE = $DATE$	DATE - 1/25/10	REVISED -	

STATE OF ILLINOIS
DEPARTMENT OF TRANSPORTATION

SIGNING DETAILS

SCALE: N.T.S. | SHEET NO. 8 OF 34 SHEETS | STA. | TO STA.

F.A.I. RTE.	SECTION	COUNTY	TOTAL SHEETS	SHEET NO.
290	(2727, ETC., 3131)RS-7	COOK	216	132
		CONTRACT NO. 60G53		
FED. ROAD DIST. NO.	ILLINOIS	FED. AID PROJECT		