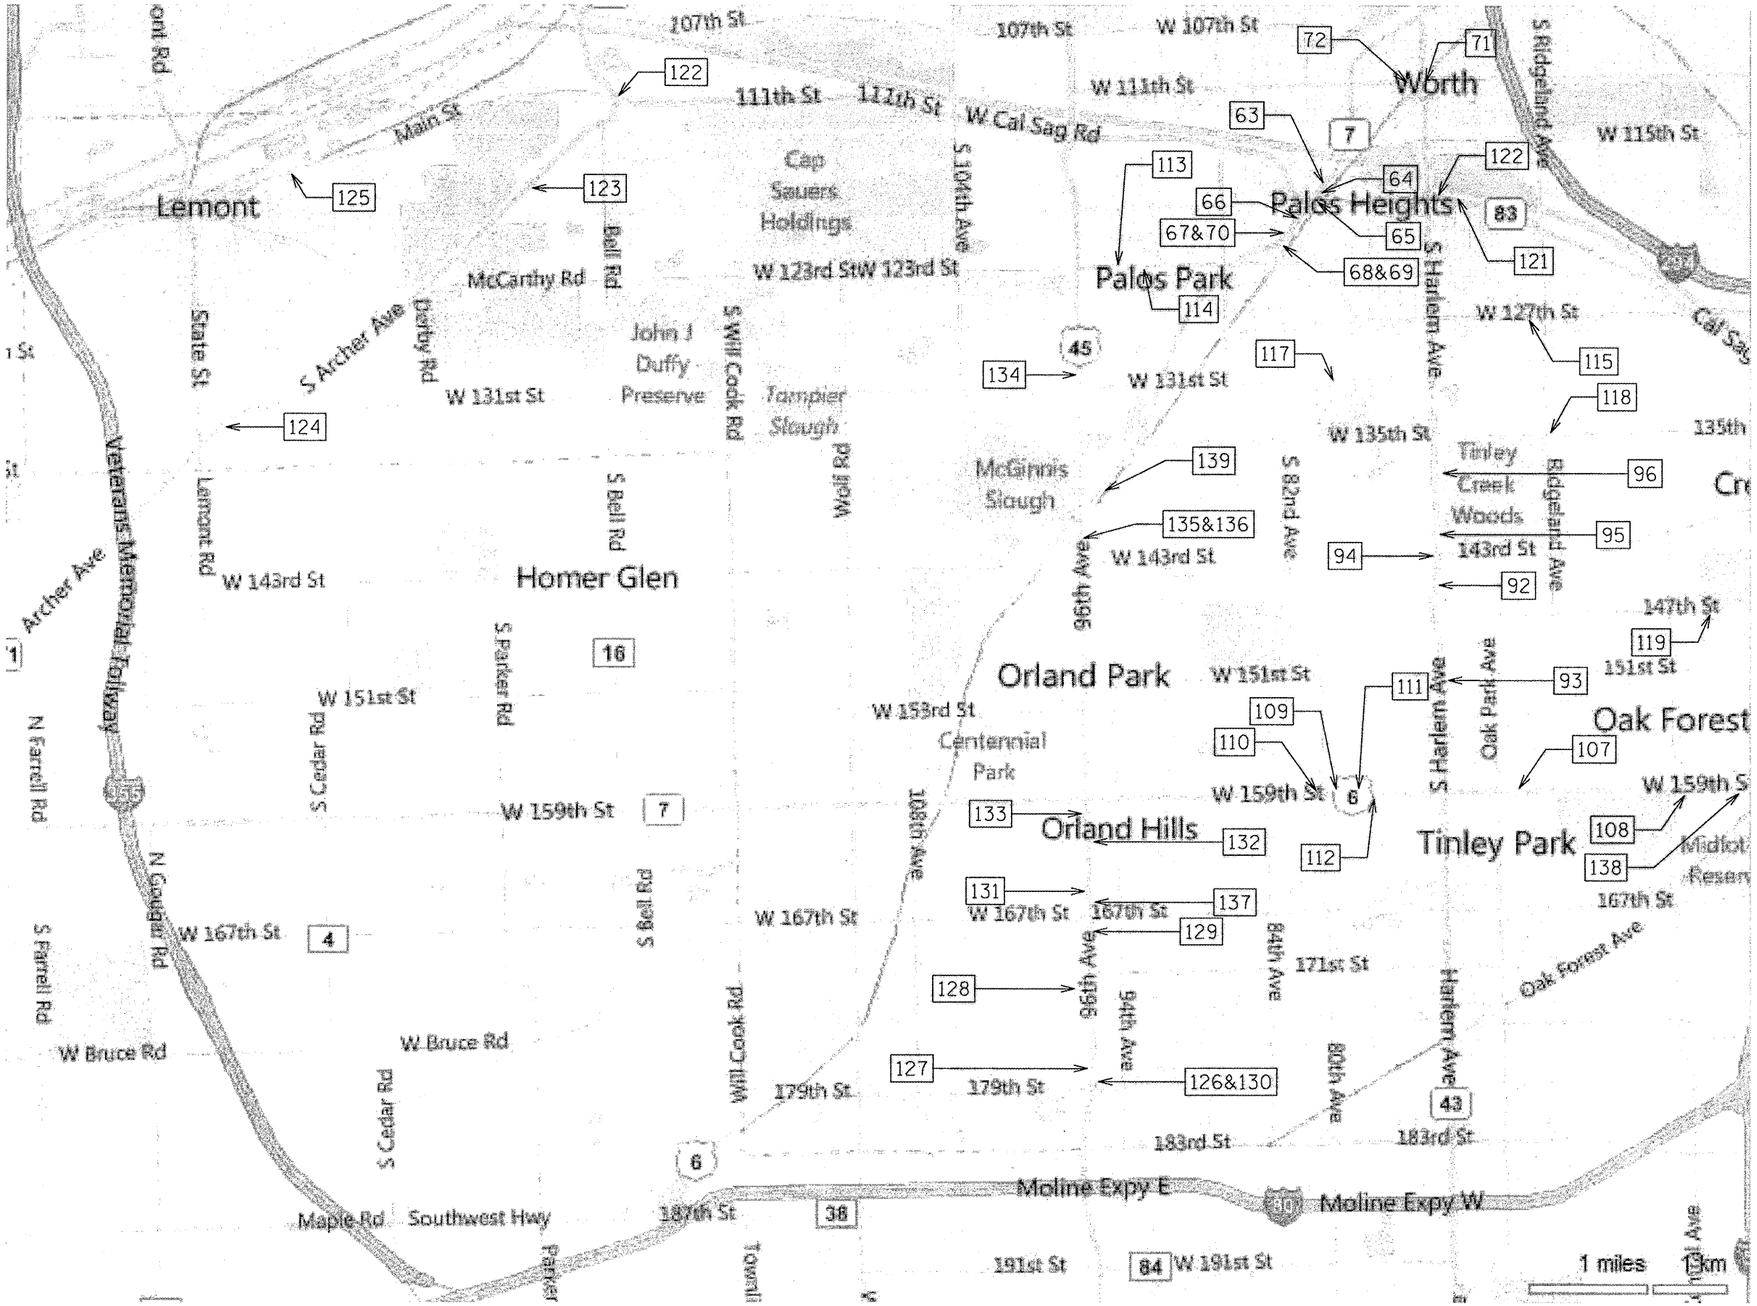

126 → = STRUCTURE NUMBER AND LOCATION

FILE NAME = #FILEL#	USER NAME = .USER.	DESIGNED -	REVISED -
		DRAWN - JJ	REVISED -
	PLOT SCALE = 40.0000 ' / IN.	CHECKED - RS	REVISED -
	PLOT DATE = 12/7/2010	DATE - 12-10-2010	REVISED -

STATE OF ILLINOIS
DEPARTMENT OF TRANSPORTATION

DRAINAGE REPAIRS
LOCATION MAP

SCALE: 20 | SHEET NO. 1 OF 3 SHEETS | STA. | TO STA.

F.A.P. RTE.	SECTION	COUNTY	TOTAL SHEETS	SHEET NO.
•	2010-065-T	COOK	14	8
• VARIOUS		CONTRACT NO. 60L46		
		ILLINOIS FED. AID PROJECT		