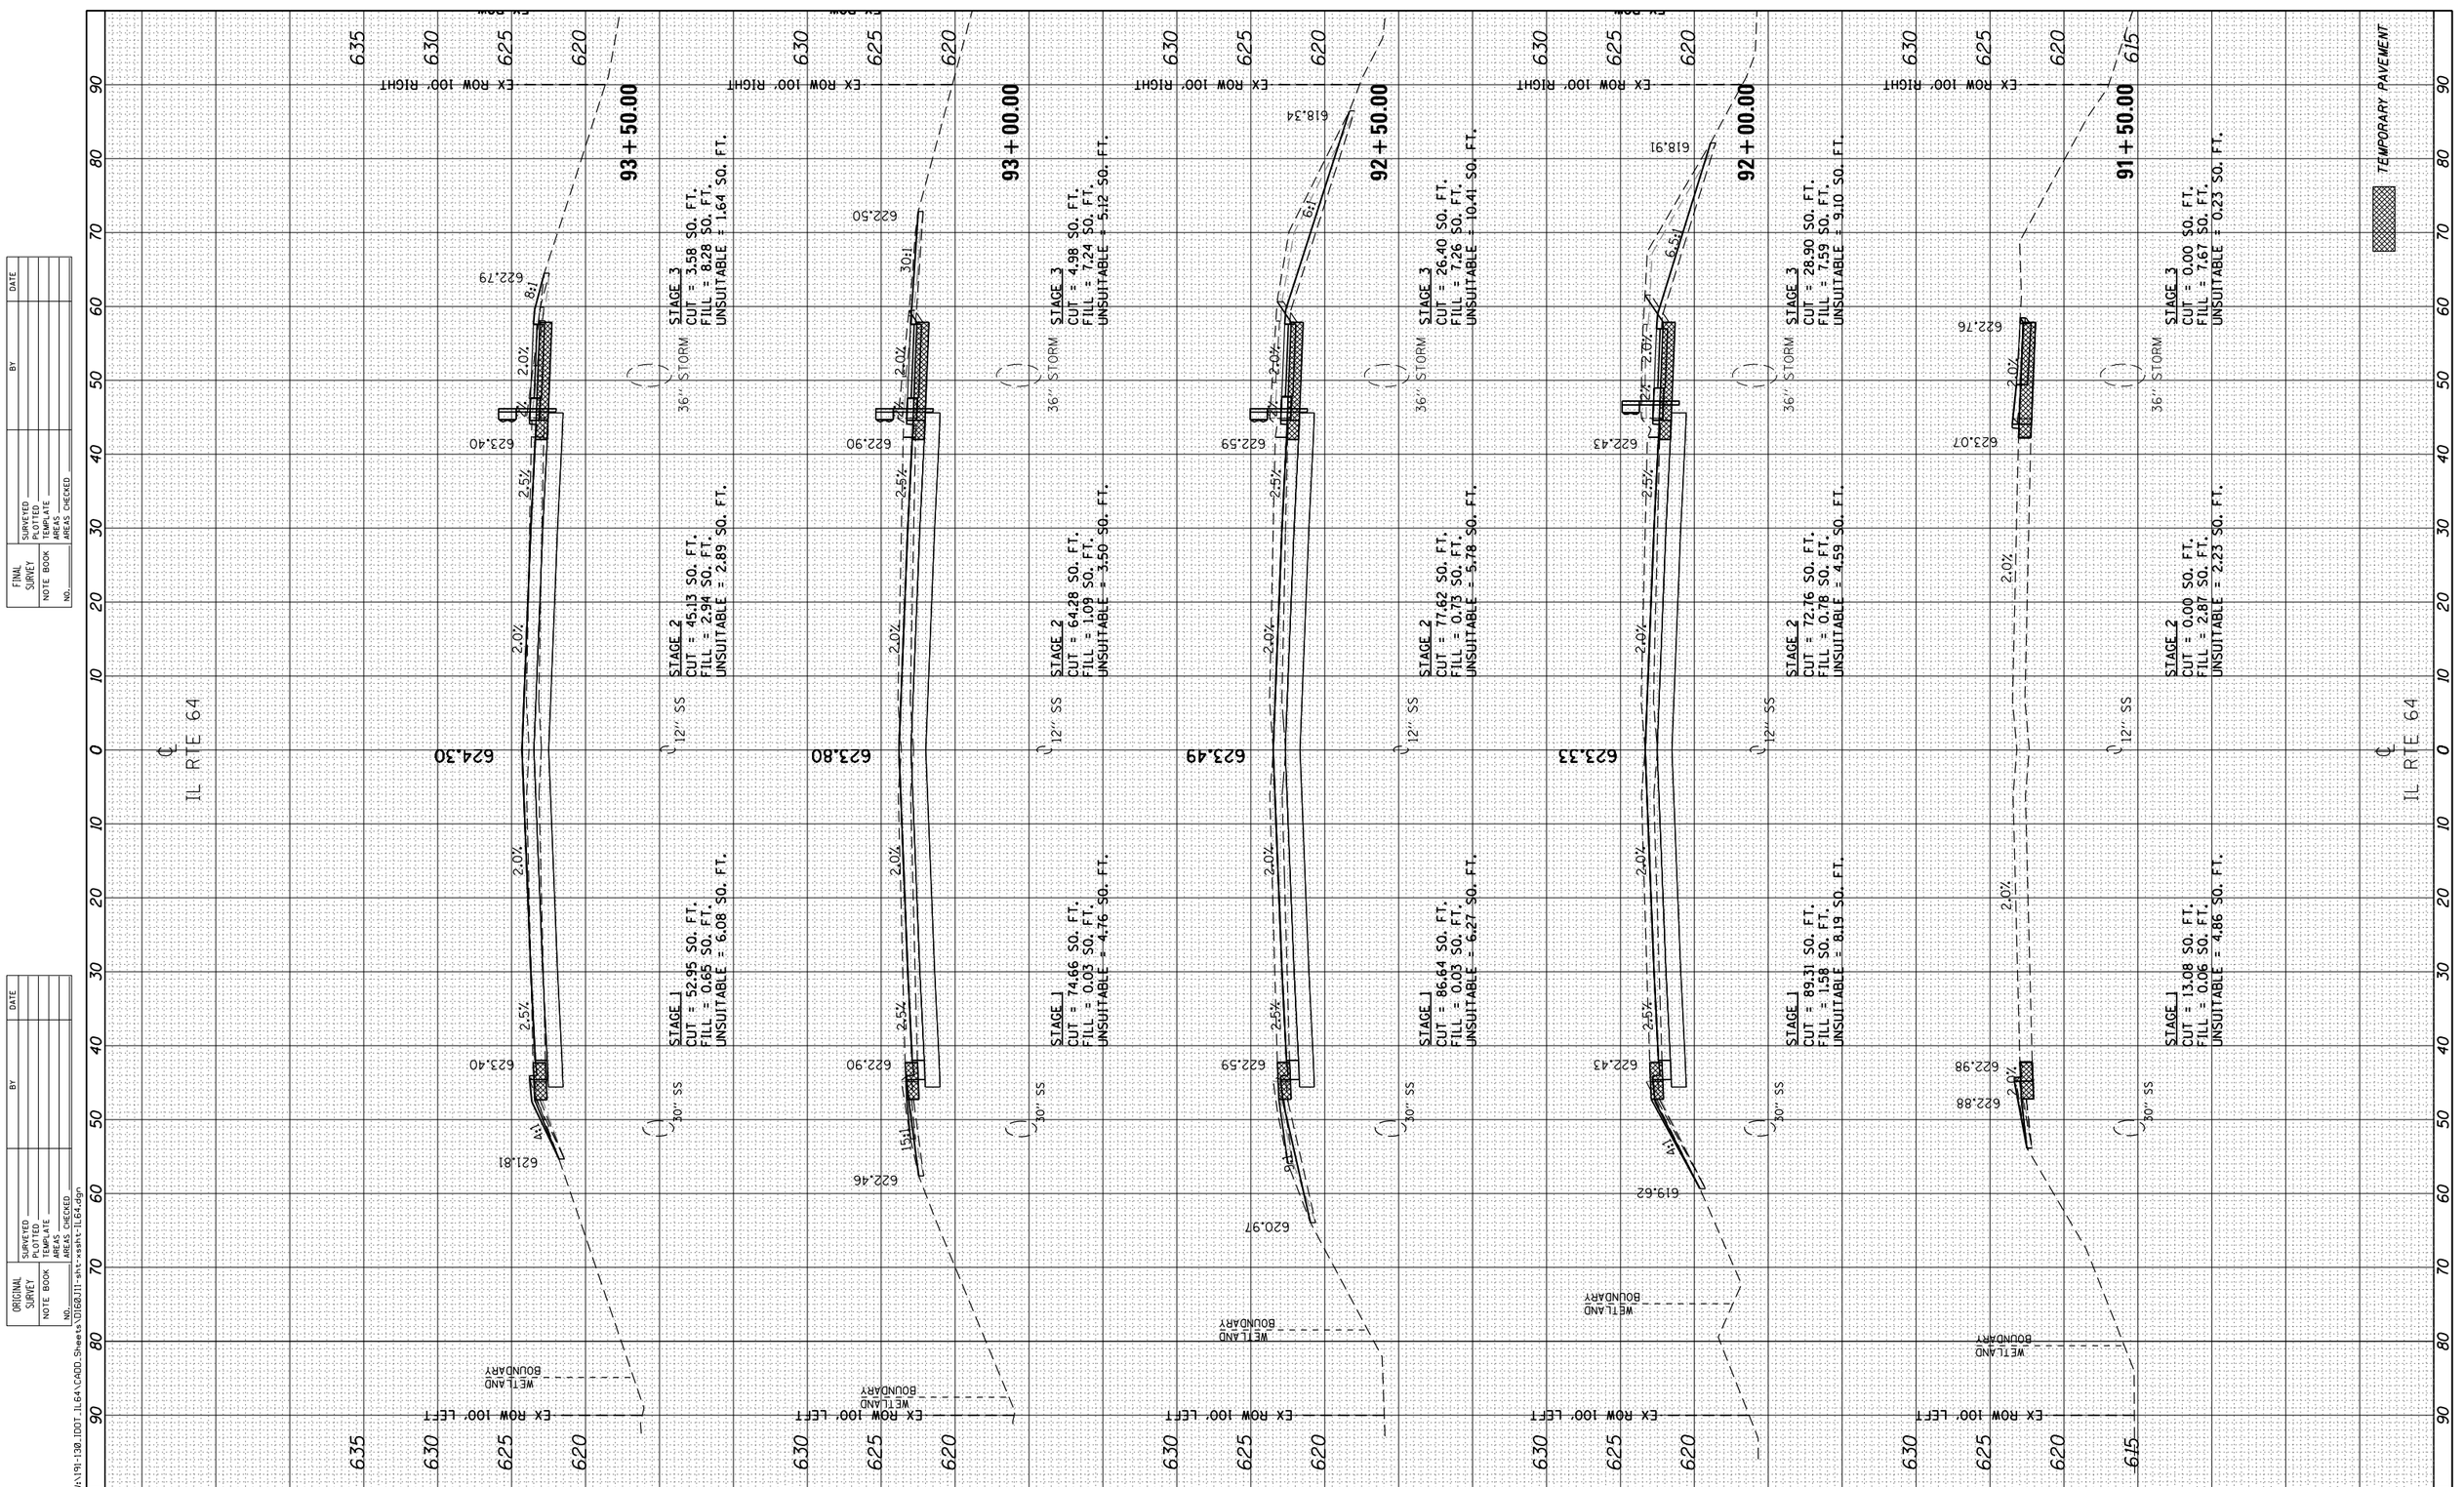

FINAL SURVEY

NOTE BOOK	
NO.	

	BY	DATE
SURVEYED		
PLOTTED		
TEMPLATE		
AREAS		
AREAS CHECKED		

ORIGINAL SURVEY

NOTE BOOK	
NO.	

	BY	DATE
SURVEYED		
PLOTTED		
TEMPLATE		
AREAS		
AREAS CHECKED		

FILE NAME = W:\191-130.1DOT.IL64\CADD\Sheets\DI60JI1-sht-xssht-IL64.dgn

Bollinger, Lach & Associates, Inc.
ITASCA, ILLINOIS

USER NAME = cesario	DESIGNED - MTC	REVISED -
	DRAWN - MTC	REVISED -
PLOT SCALE = 20.0000 ' / in.	CHECKED - JIP	REVISED -
PLOT DATE = 8/15/2013	DATE - 06/07/2013	REVISED -

STATE OF ILLINOIS
DEPARTMENT OF TRANSPORTATION

ILLINOIS ROUTE 64 (NORTH AVE) OVER THE DES PLAINES RIVER
CROSS SECTIONS

HORZ. 1"=10' | SCALE: VERT. 1"=5' | SHEET NO. 2 OF 9 SHEETS | STA. 91+50.00 | TO STA. 93+50.00

F.A.P RTE.	SECTION	COUNTY	TOTAL SHEETS	SHEET NO.
307	541Y-3-B	COOK	143	136
		CONTRACT NO. 60JI1		
	ILLINOIS FED. AID PROJECT			