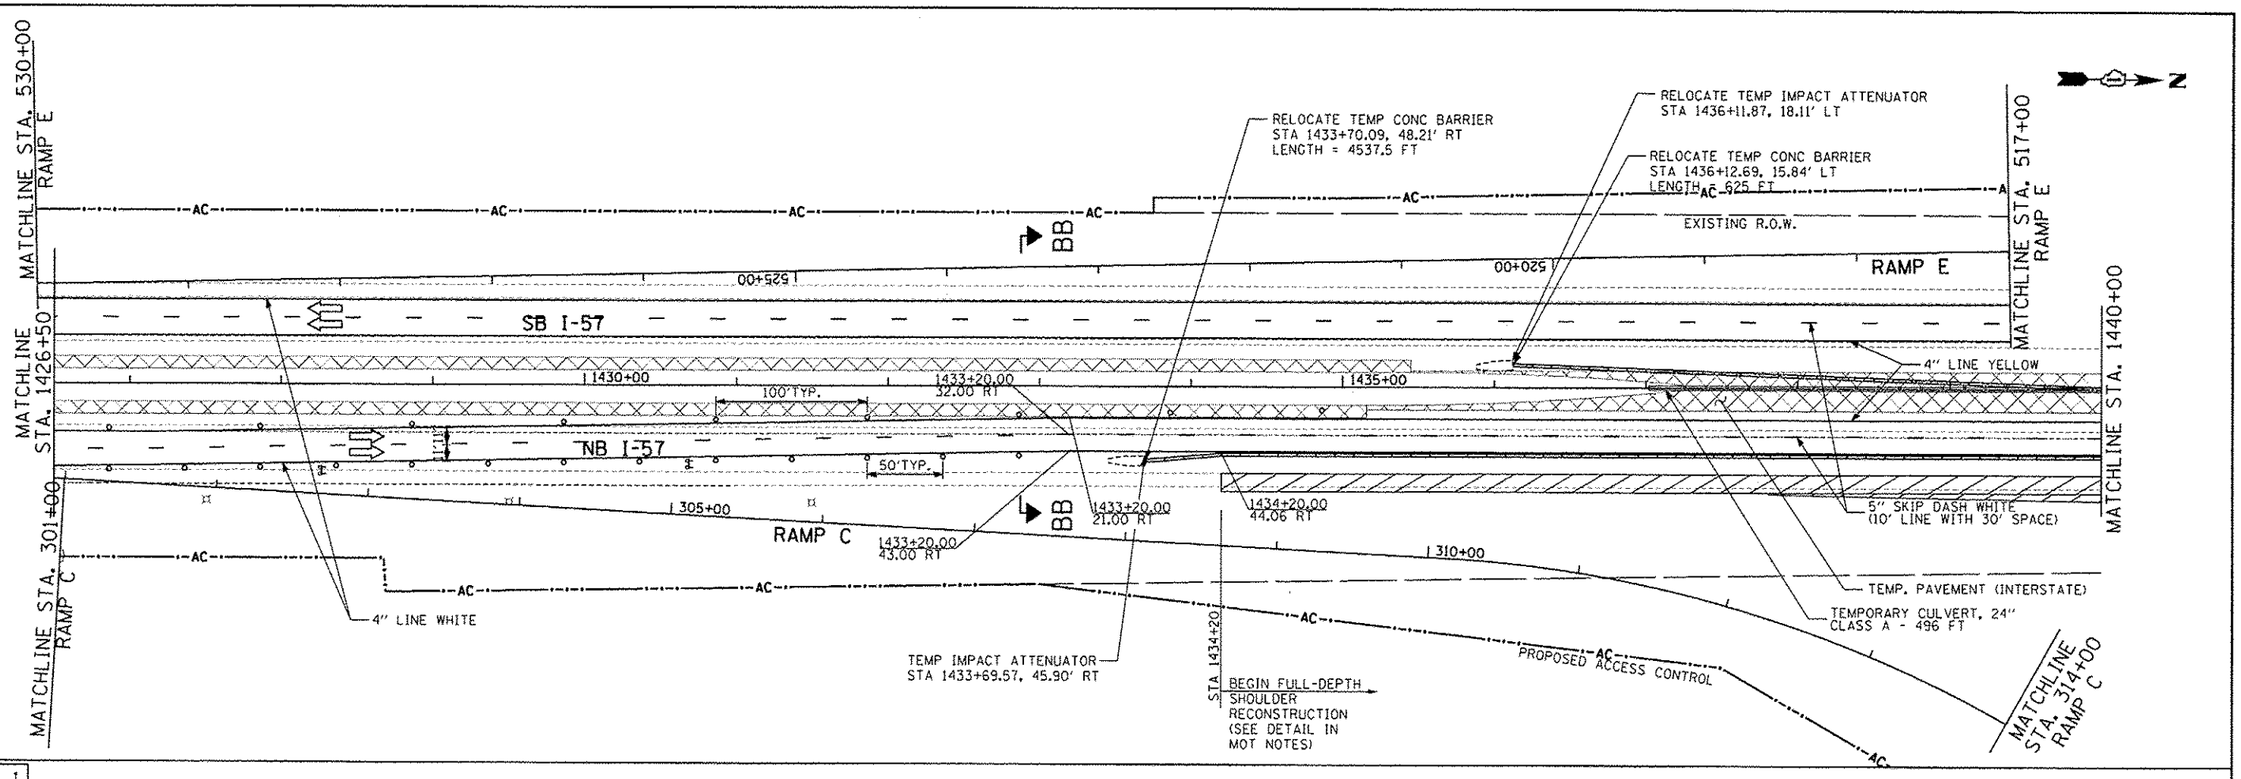

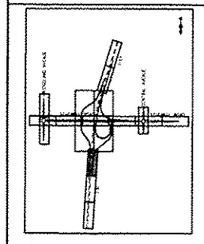

0 50 100
SCALE: 1" = 50'-0"

LEGEND:

- TRAFFIC MOVEMENT
- TEMPORARY CONCRETE BARRIER
- TYPE III BARRICADE WITH FLASHING LIGHTS
- PAVEMENT MARKING TAPE, TYPE III (SEE PLANS FOR LINE COLOR)
- DRUM WITH STEADY BURN MONODIRECTIONAL LIGHT
- VERTICAL PANEL (POST MOUNTED)
- IMPACT ATTENUATORS, TEMPORARY (NON-REDIRECTIVE), TEST LEVEL 3
- WORK ZONE AREA
- TEMPORARY PAVEMENT

TYLIN INTERNATIONAL

USER NAME	DESIGNED JTP	REVISED	
	DRAWN JTP	REVISED	
PLOT SCALE	CHECKED JPM	REVISED	08/07/2013
PLOT DATE	DATE 05/10/2013	REVISED	

STATE OF ILLINOIS
DEPARTMENT OF TRANSPORTATION

STUENKEL ROAD AT I-57 RIDGELAND AVENUE TO CENTRAL AVENUE
MAINTENANCE OF TRAFFIC PLAN – I-57 PRE-STAGE 1B

SCALE: 1" = 50' | SHEET 2 OF 6 SHEETS | STA. 1426+50 TO STA. 1440+00

F.A. RTE.	SECTION	COUNTY	TOTAL SHEETS	SHEET NO.
57	99-IHB-R1	WILL	679	128
		CONTRACT NO. 60L69		
	ILLINOIS FED. AID PROJECT			

P:\60120120-57 @ Stuenkel\Road\NE 3Interchange\Prestage\C3 Stuenkel MOT 57PSIB 2.dgn

3/25/2013 3:09:05 PM