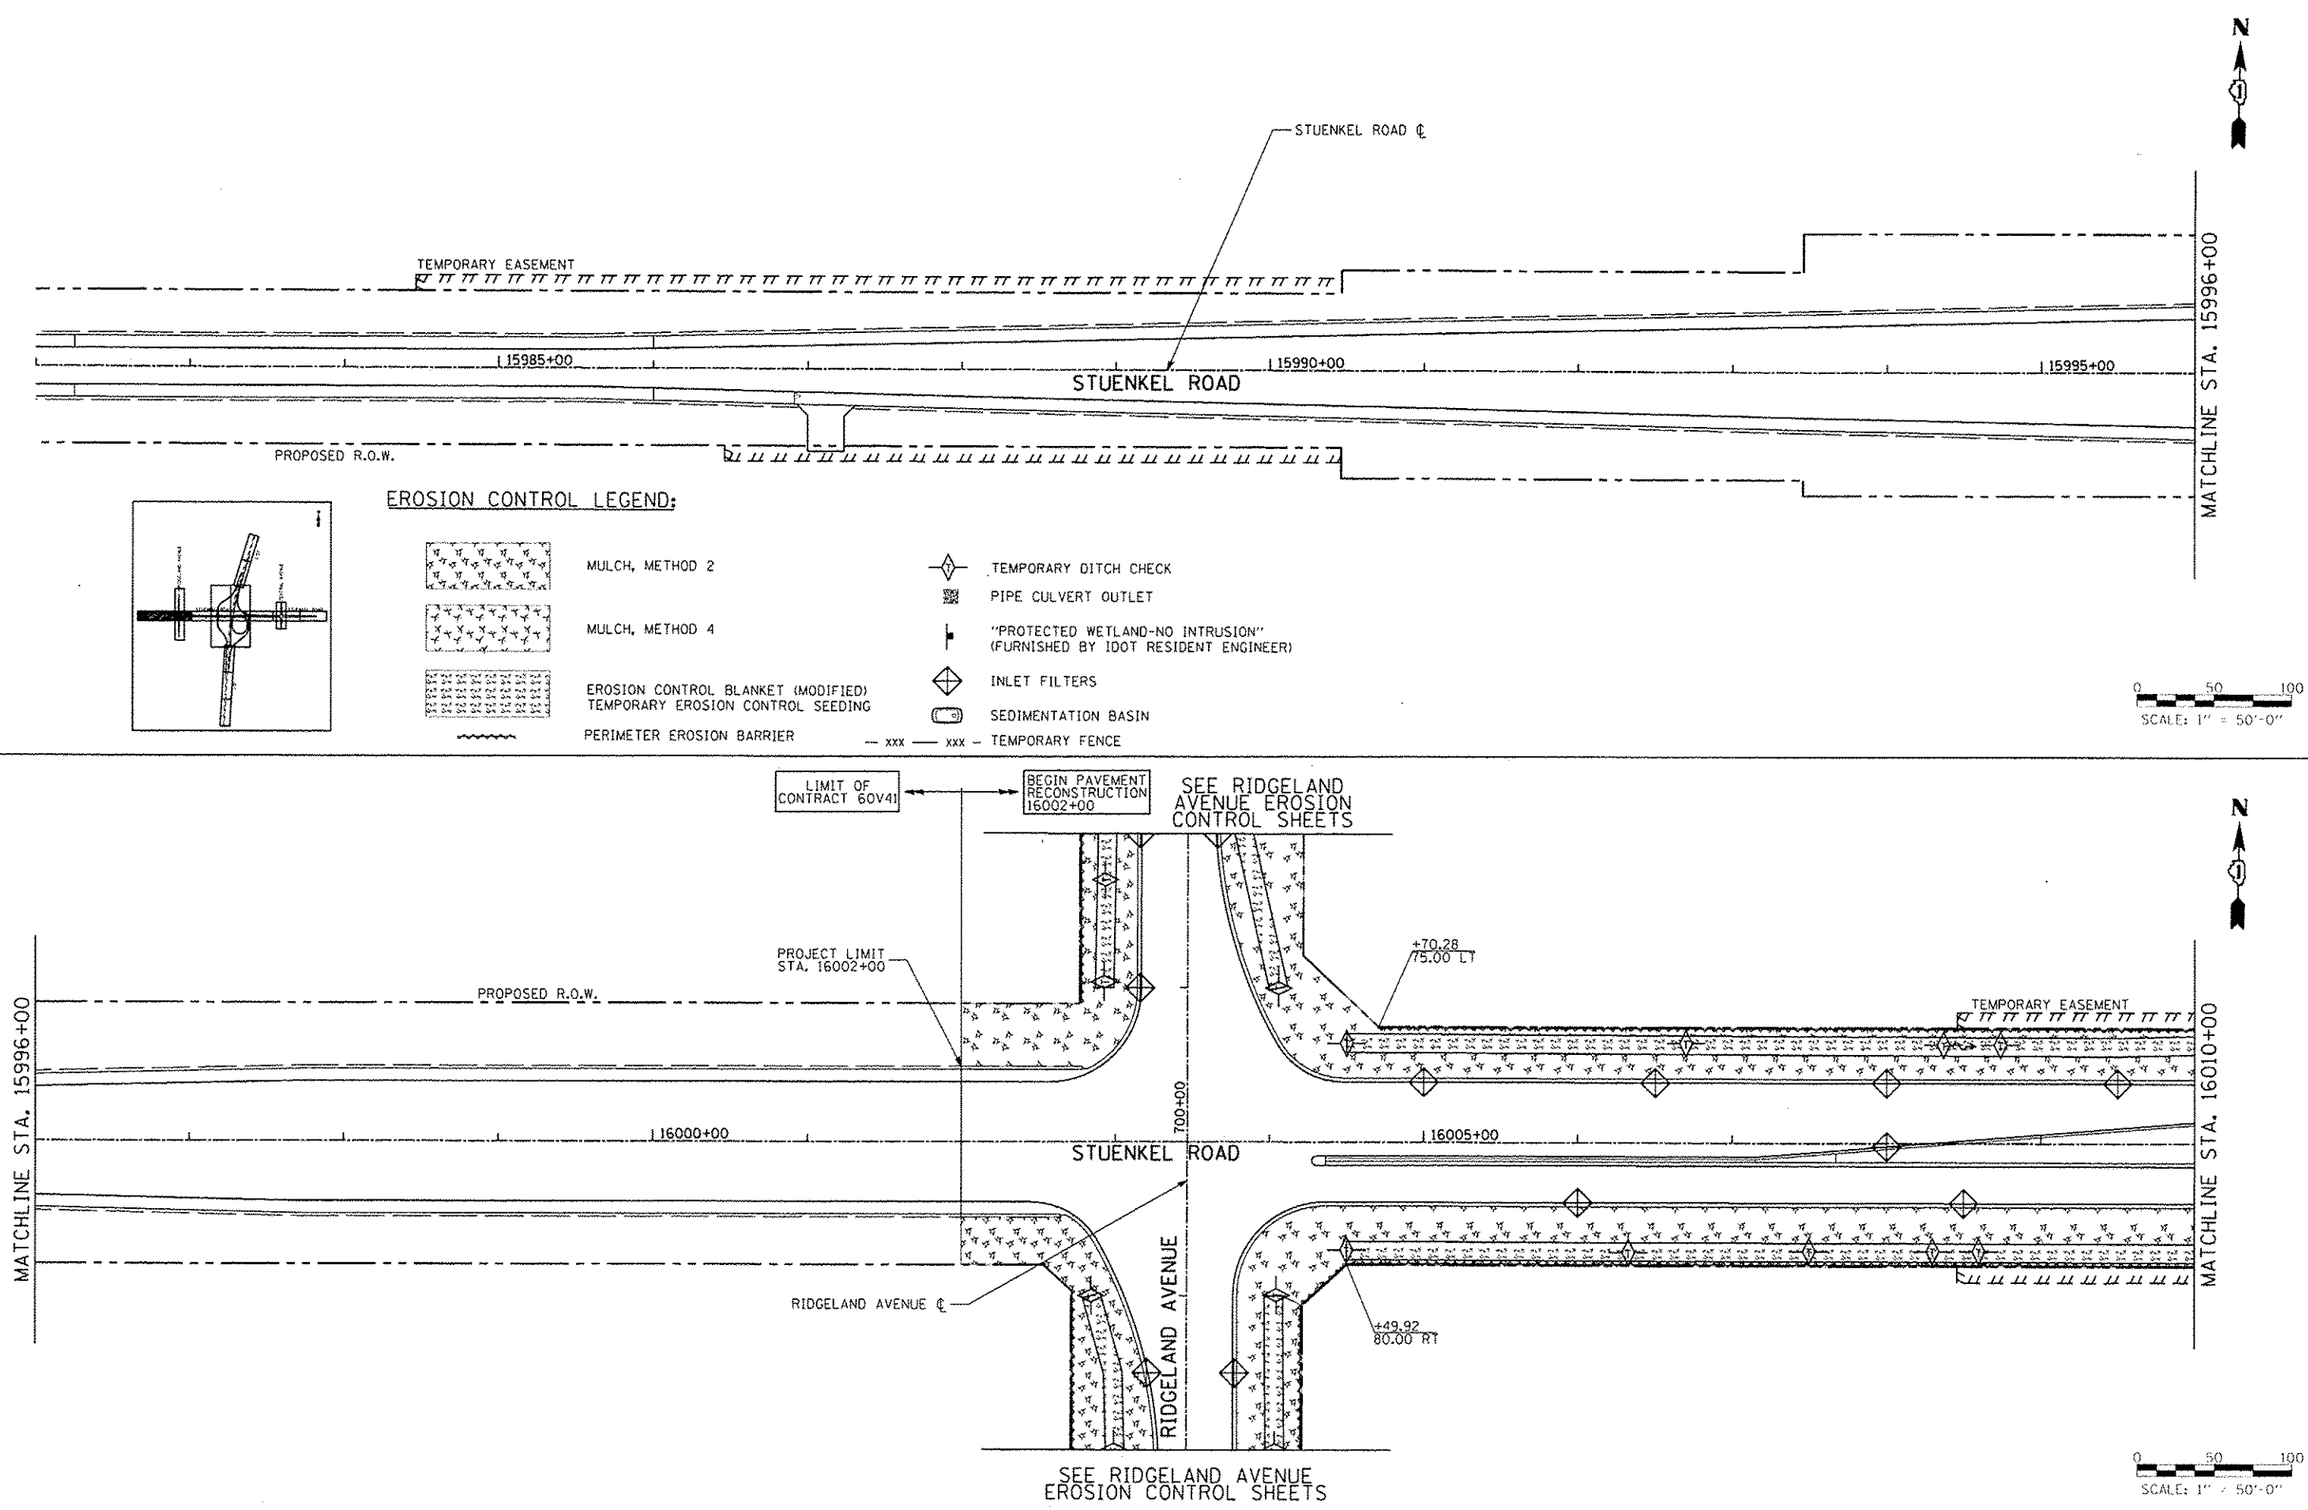


| | | | |
|---|---|---|---|
| TYLIN INTERNATIONAL | USER NAME = | DESIGNED - PP | REVISED - |
| | | DRAWN - DPS | REVISED - |
| | PLOT SCALE = | CHECKED - JPM | REVISED - |
| | PLOT DATE = | DATE - 05/10/2013 | REVISED - |

**STATE OF ILLINOIS**
**DEPARTMENT OF TRANSPORTATION**

**STUENKEL ROAD AT I-57 RIDGELAND AVENUE TO CENTRAL AVENUE**
**STUENKEL ROAD EROSION CONTROL PLAN**

SCALE: 1" = 50' | SHEET 1 OF 12 SHEETS | STA. 15982+00 TO STA. 16010+00

| F.A. RTE. | SECTION | COUNTY | TOTAL SHEETS | SHEET NO. |
|---|---|---|---|---|
| 57 | 99-1HB-R1 | WILL | 679 | 148 |
| | | CONTRACT NO. 60L69 | | |
| | ILLINOIS FED. AID PROJECT | | | |

P:\60V261\01 ST & Stuenkel\DRoadNE_3Interchange\CE Stuenkel EROS01.dgn