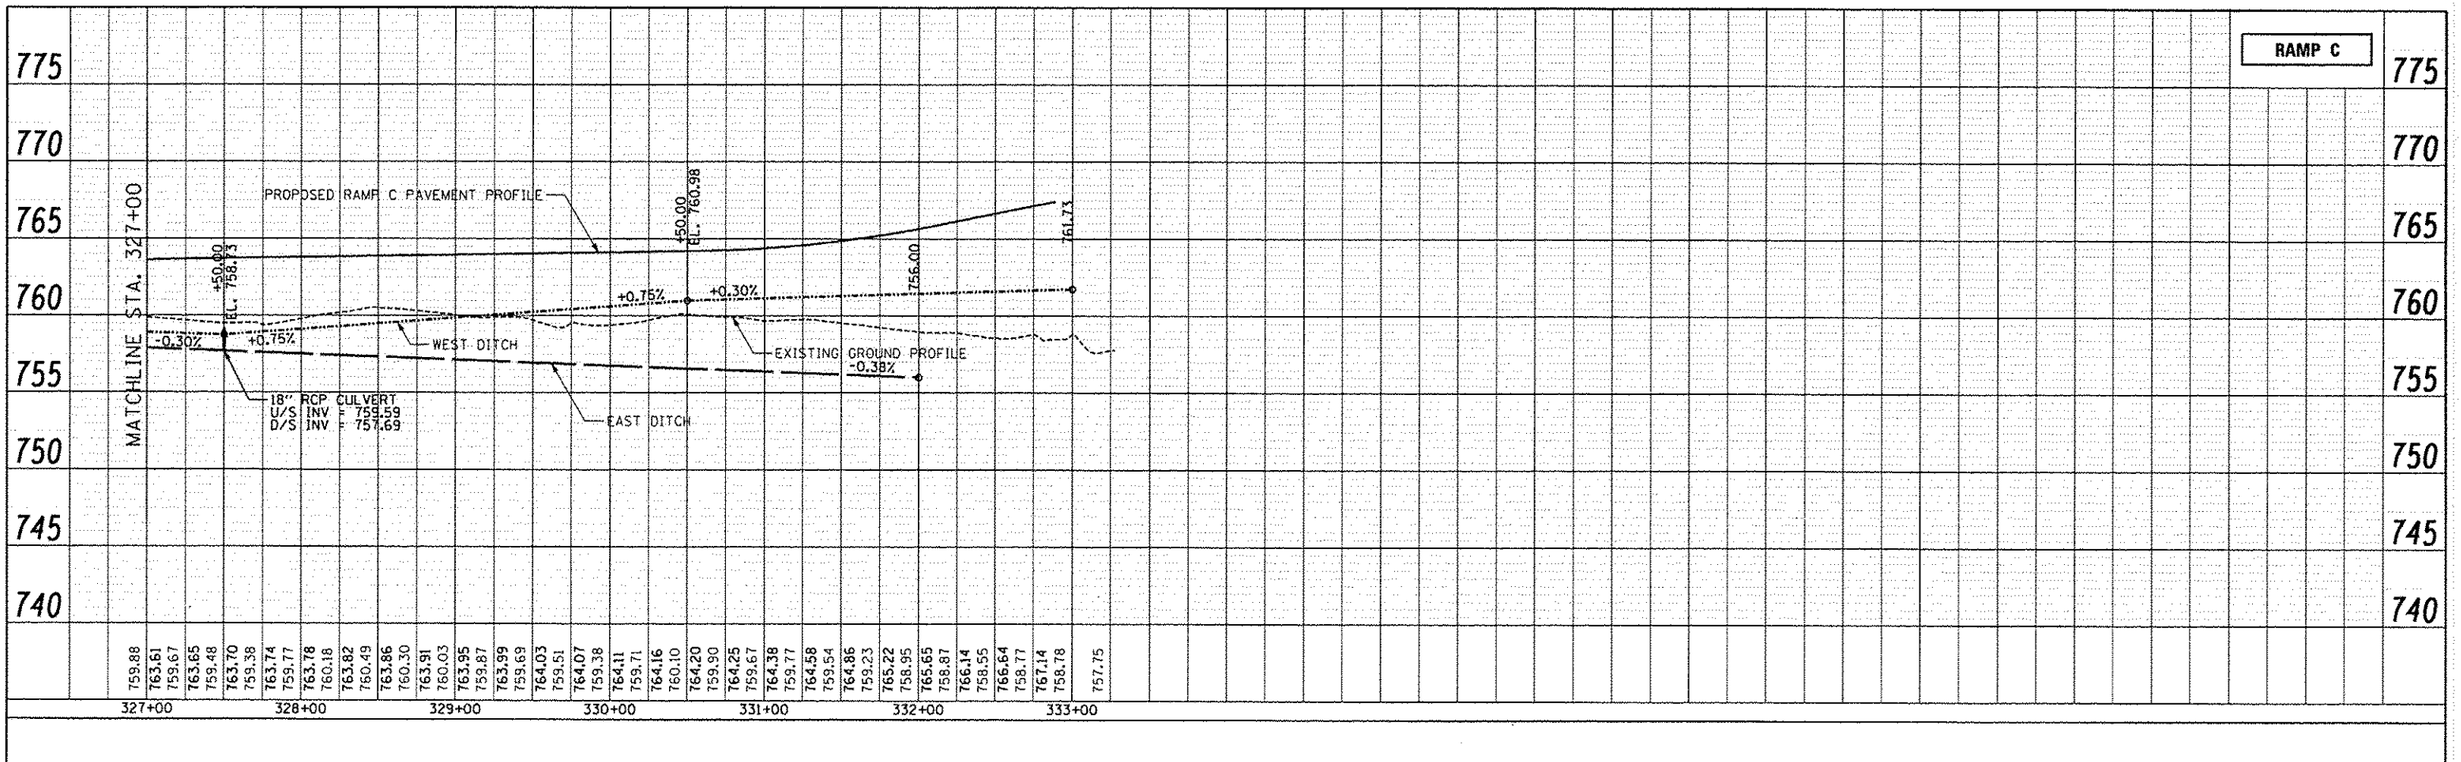

SCALE: 1" = 50'-0" HORIZONTAL

SCALE: 1" = 5'-0" VERTICAL

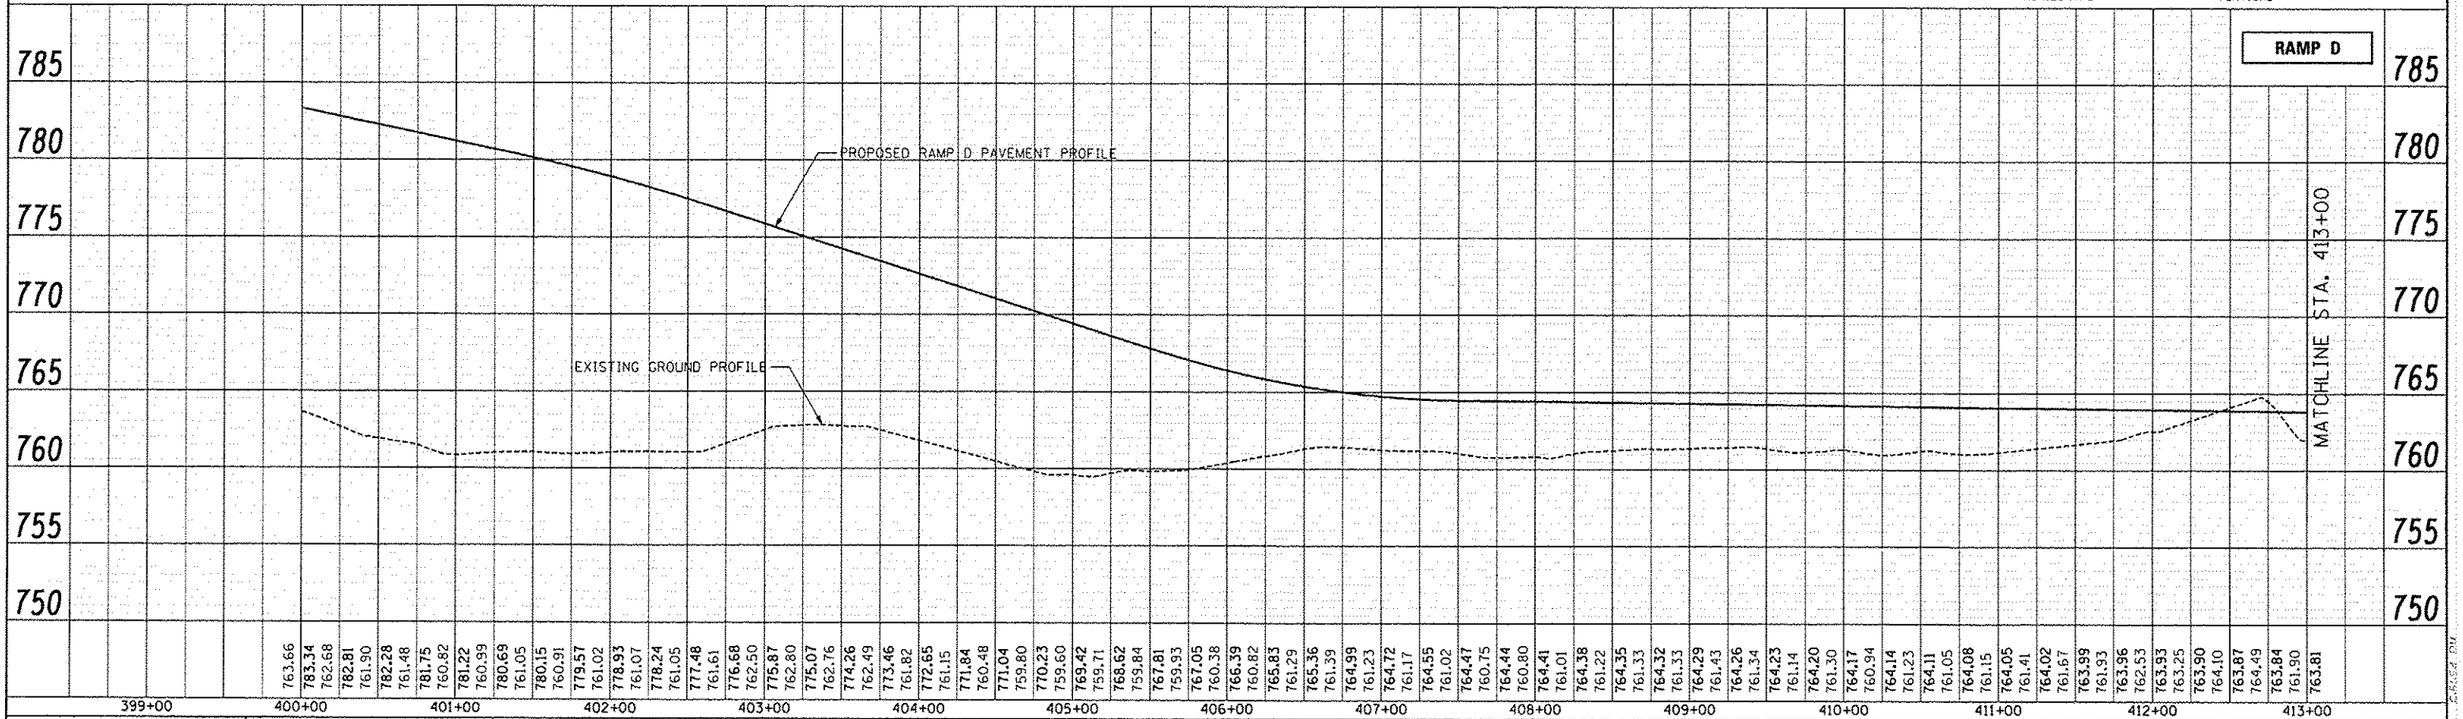

TYLIN INTERNATIONAL	USER NAME	DESIGNED PP	REVISED	STATE OF ILLINOIS DEPARTMENT OF TRANSPORTATION
		DRAWN PP	REVISED	
	PLOT SCALE	CHECKED JPM	REVISED	
	PLOT DATE	DATE 05/10/2013	REVISED	

STUENKEL ROAD AT I-57 RIDGELAND AVENUE TO CENTRAL AVENUE
PROPOSED DRAINAGE PROFILE – RAMP C & D

SCALE: 1" = 50' | SHEET 26 OF 29 SHEETS | STA. 328+00(C) TO STA. 414+00(D)

F.A.I. RTE.	SECTION	COUNTY	TOTAL SHEETS	SHEET NO.
57	99-1HB-R1	WILL	679	210

CONTRACT NO. 60L69

ILLINOIS FED. AID PROJECT

P:\09\26120-07 # Stuenkel\Road\C_3Interchange\C3_Stuenkel_HP26.dgn