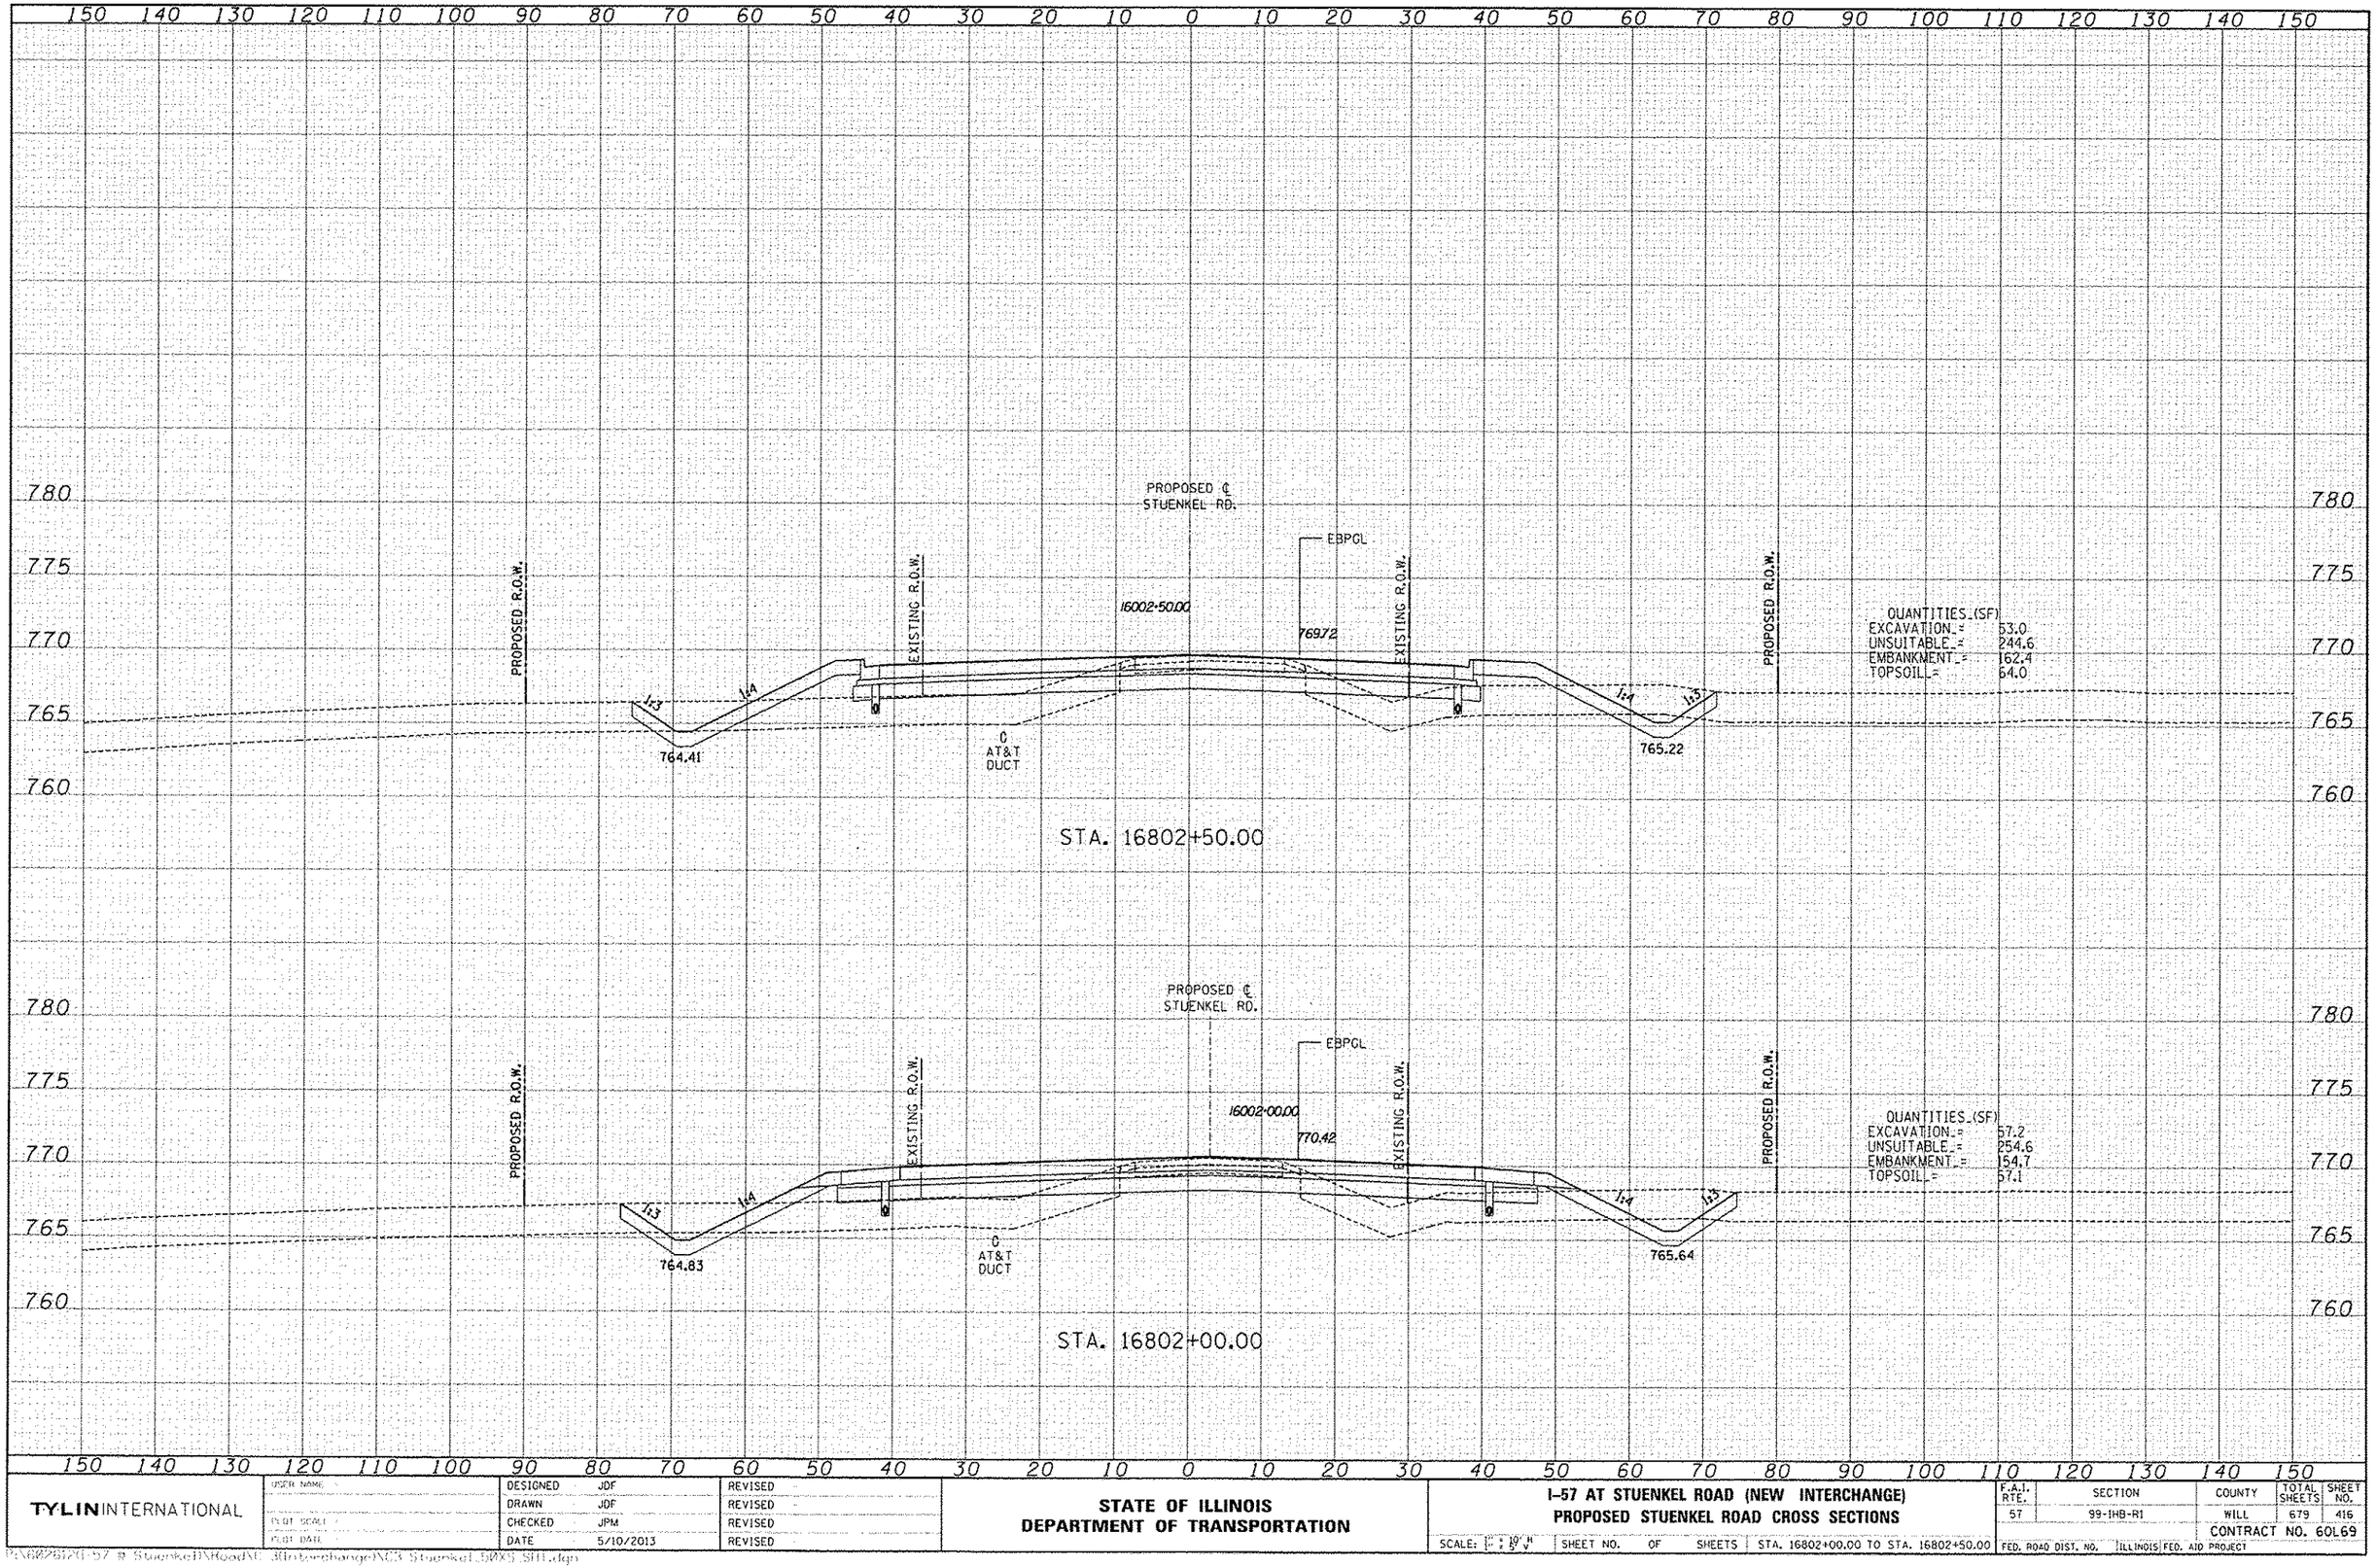

TYLIN INTERNATIONAL	USER NAME	DESIGNED JDF	REVISED
	PLOT SCALE	DRAWN JDF	REVISED
	PLOT DATE	CHECKED JPM	REVISED
		DATE 5/10/2013	REVISED

STATE OF ILLINOIS
DEPARTMENT OF TRANSPORTATION

I-57 AT STUENKEL ROAD (NEW INTERCHANGE)
PROPOSED STUENKEL ROAD CROSS SECTIONS

SCALE: 1" = 10' H, 1" = 5' V | SHEET NO. OF SHEETS | STA. 16802+00.00 TO STA. 16802+50.00

F.A.I. RTE.	SECTION	COUNTY	TOTAL SHEETS	SHEET NO.
57	99-IHB-R1	WILL	679	416
		CONTRACT NO. 60L69		
		FED. ROAD DIST. NO.	ILLINOIS	FED. AID PROJECT

P:\60L69\I-57 @ Stuenkel\Road\IE_3Interchange\NC3 Stuenkel_SMS_SH1.dgn