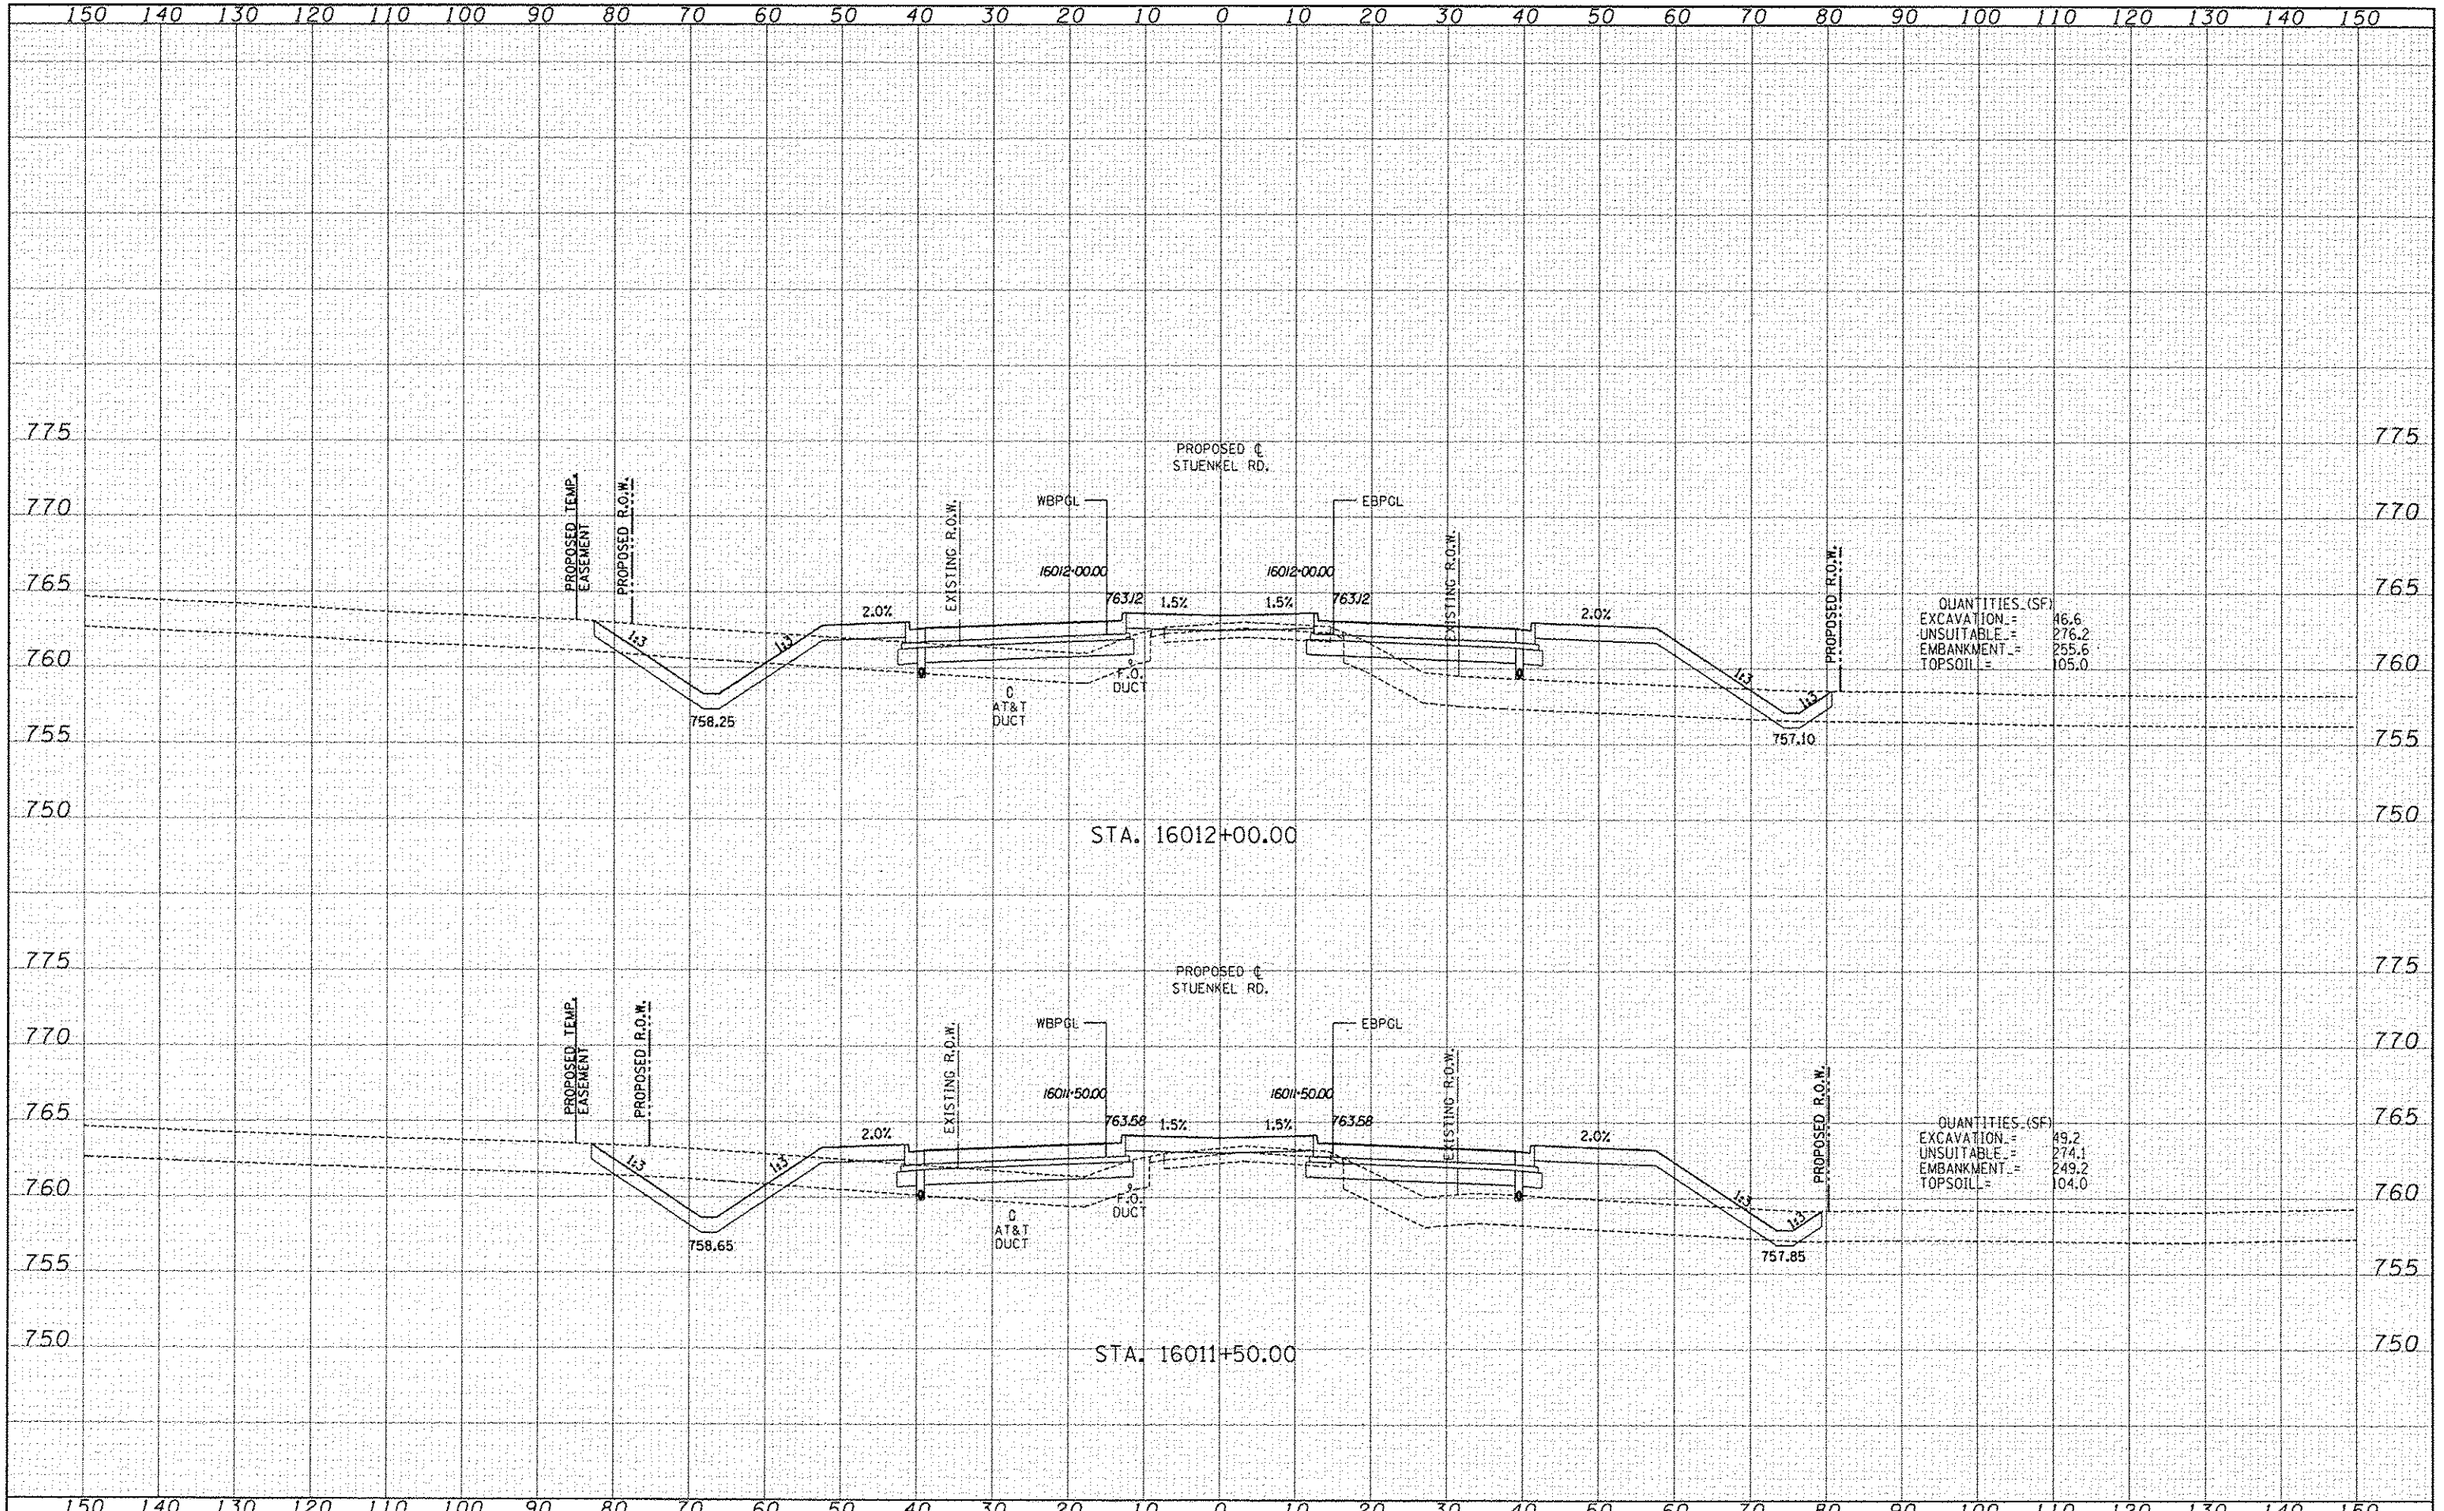

TYLIN INTERNATIONAL	USER NAME	DESIGNED JDF	REVISED	STATE OF ILLINOIS DEPARTMENT OF TRANSPORTATION	I-57 AT STUENKEL ROAD (NEW INTERCHANGE) PROPOSED STUENKEL ROAD CROSS SECTIONS
	PLOT SCALE	DRAWN JDF	REVISED		SCALE: 1" = 10' V
	PLOT DATE	CHECKED JPM	REVISED		SHEET NO. OF SHEETS
		DATE 5/10/2013	REVISED		STA. 16011+50.00 TO STA. 16012+00.00

F.A.I. RTE.	SECTION	COUNTY	TOTAL SHEETS	SHEET NO.
57	99-IHB-RI	WILL	679	425
		CONTRACT NO. 60L69		
FED. ROAD DIST. NO.	ILLINOIS	FED. AID PROJECT		

P:\60260121.57 © Stuenkel\Road\XC_3\Interchange\XC3_Stuenkel_60XS_SHT.dgn