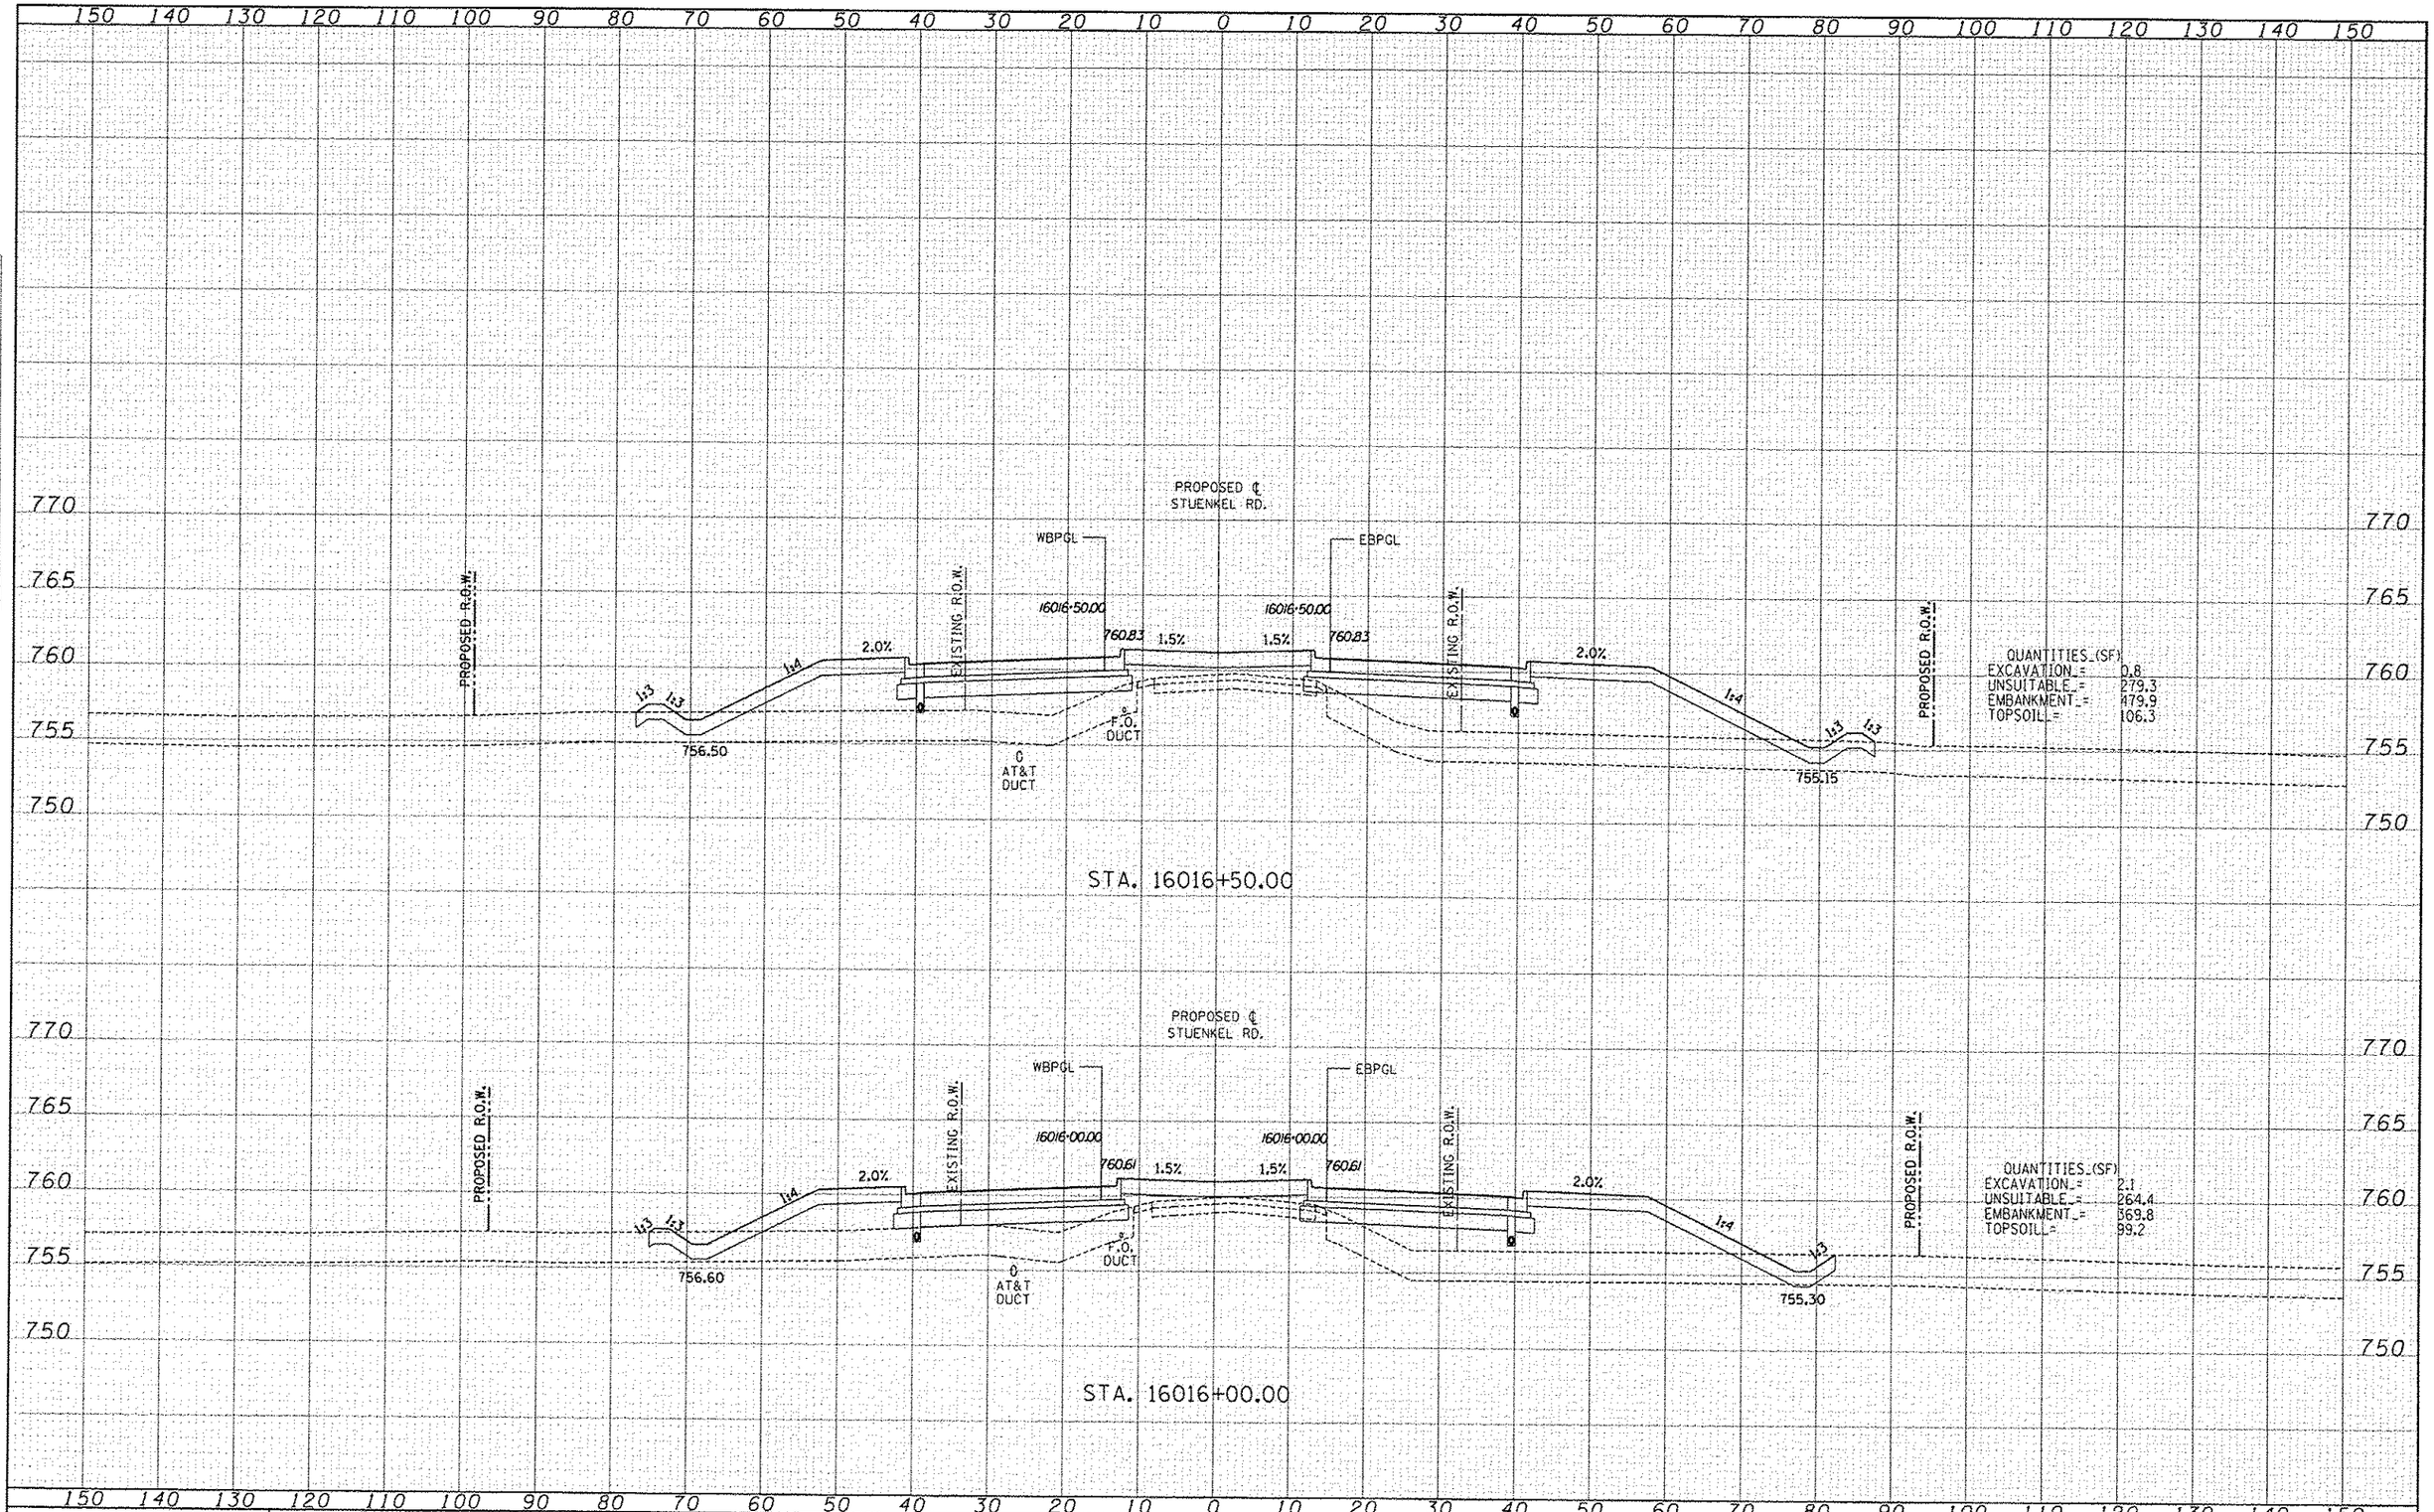

TYLIN INTERNATIONAL	DESIGNED JDF	REVISED	STATE OF ILLINOIS DEPARTMENT OF TRANSPORTATION
	DRAWN JDF	REVISED	I-57 AT STUENKEL ROAD (NEW INTERCHANGE)
	CHECKED JPM	REVISED	PROPOSED STUENKEL ROAD CROSS SECTIONS
	DATE 5/10/2013	REVISED	SCALE: 1" = 10' SHEET NO. OF SHEETS STA. 16016+00.00 TO STA. 16016+50.00

F.A.I. RTE.	SECTION	COUNTY	TOTAL SHEETS	SHEET NO.
57	99-IMB-R1	WILL	679	430
		CONTRACT NO. 60L69		

FED. ROAD DIST. NO. | ILLINOIS | FED. AID PROJECT