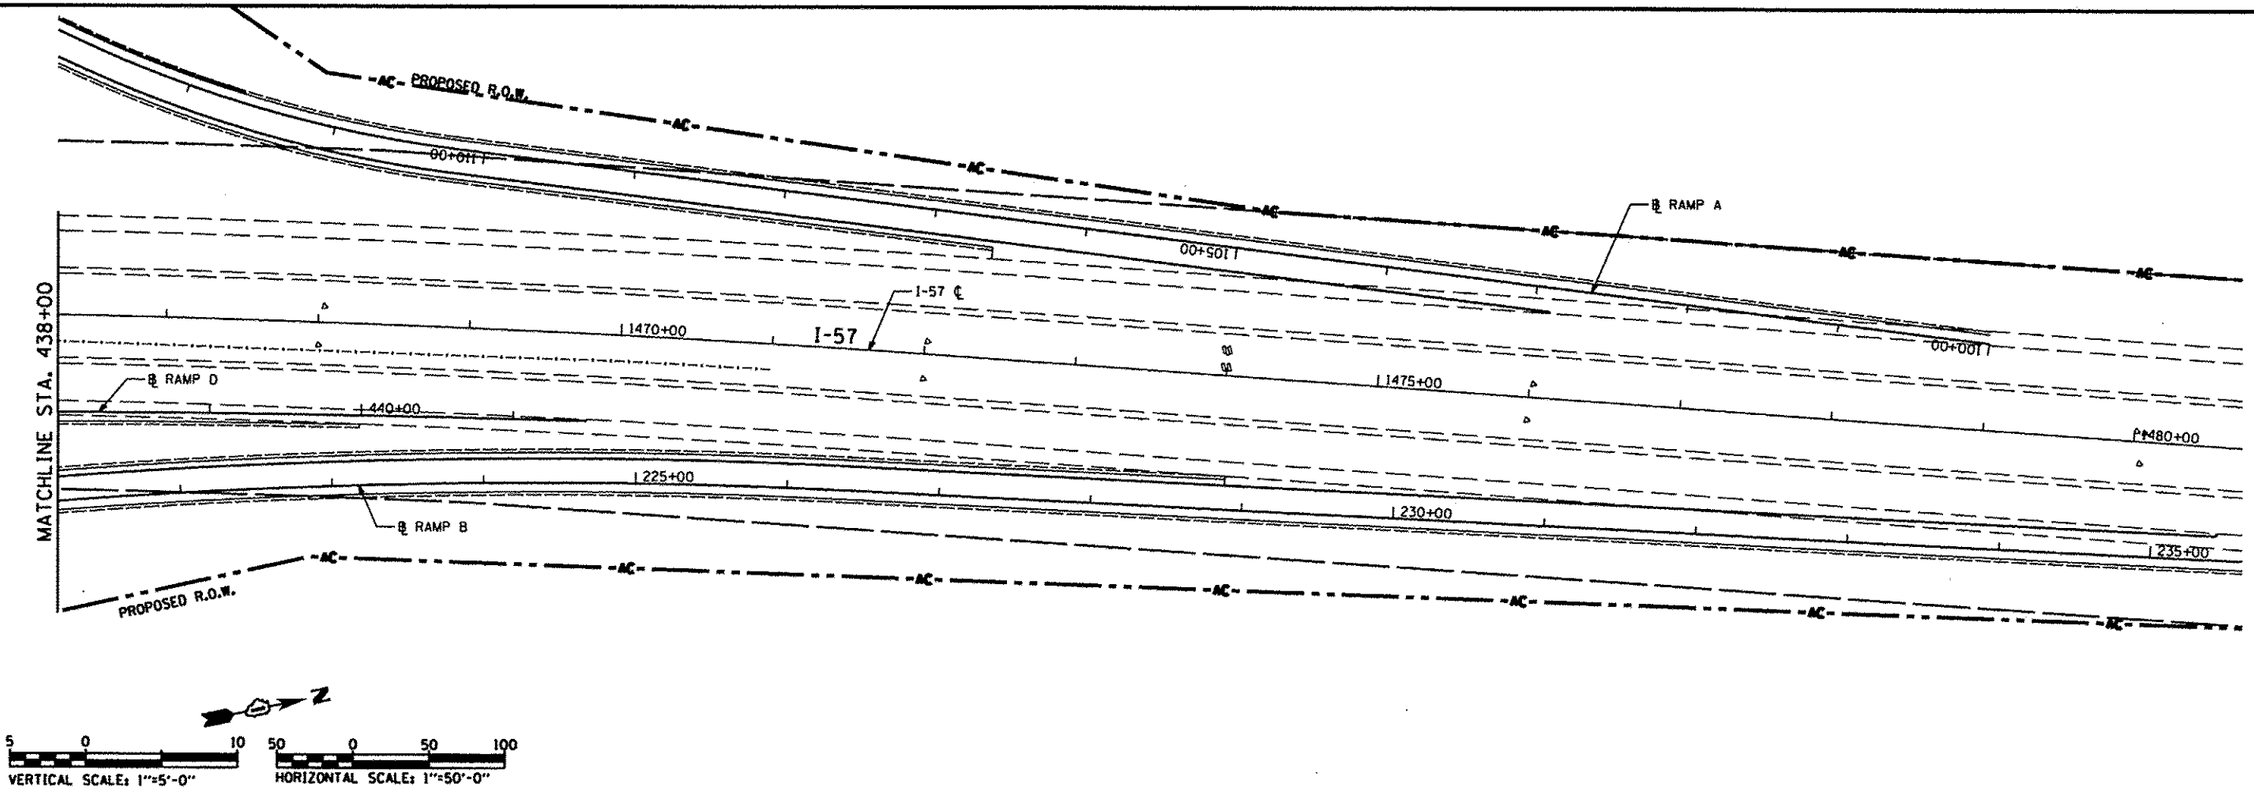

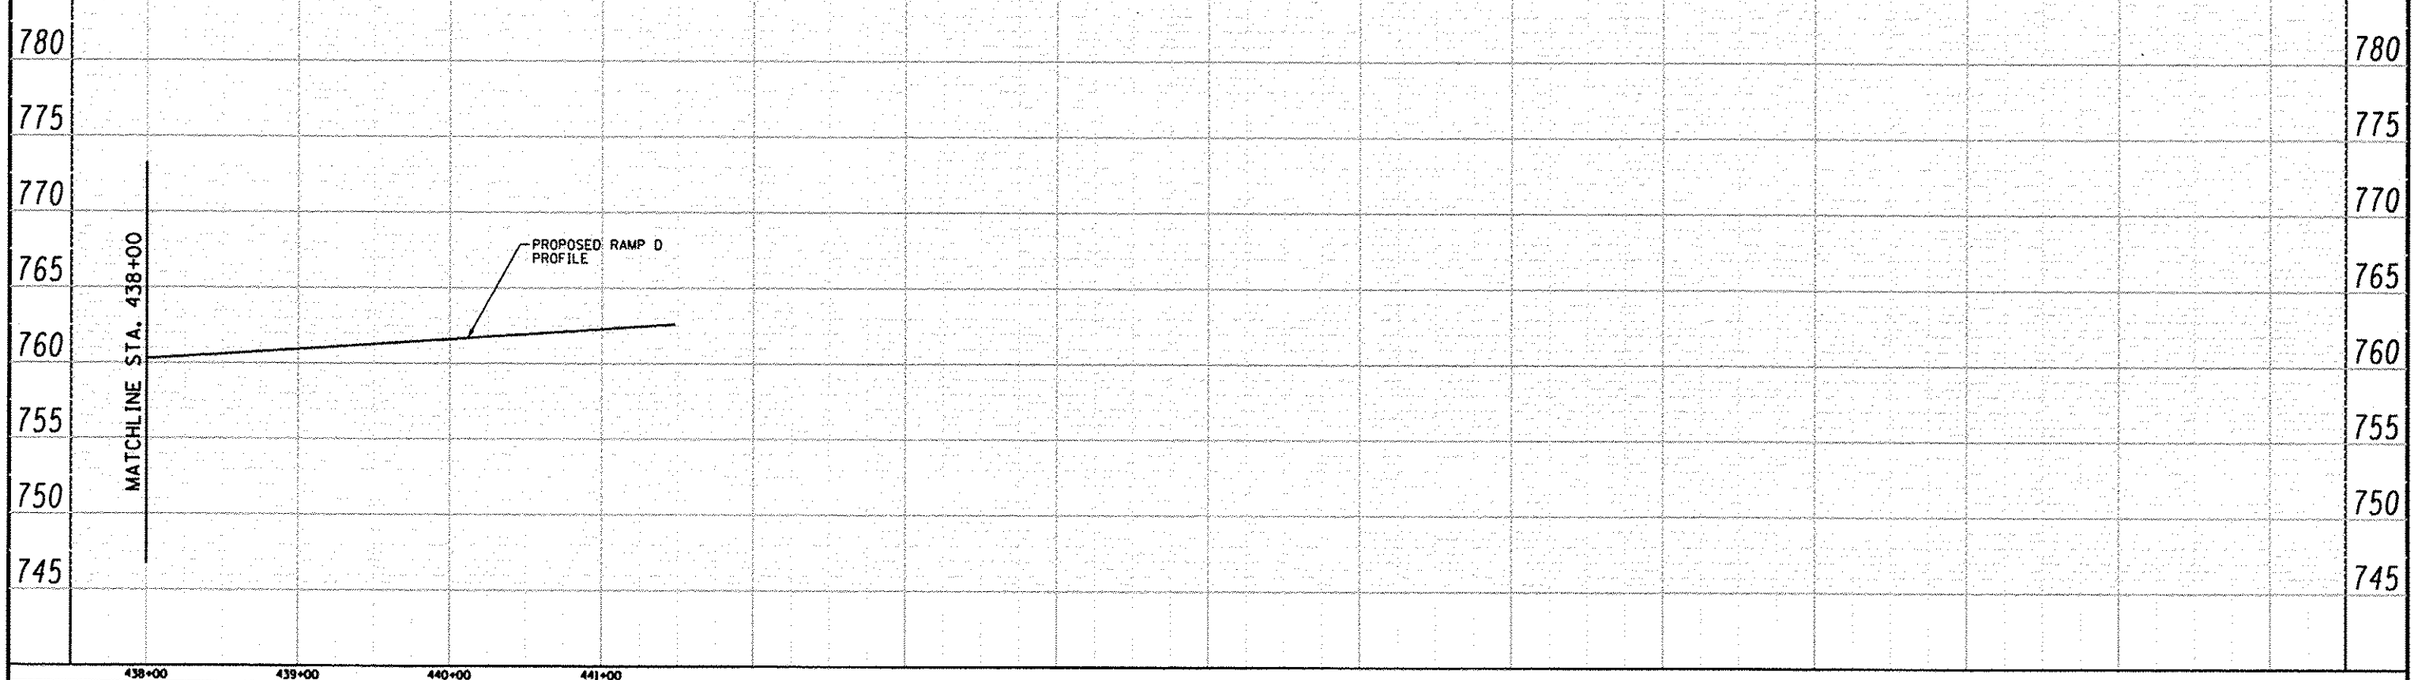

PLAN — SURVEYED | PLOTTED | CROSS SECTIONS CHECKED | FINAL PLOT CHECKED | NOTE BOOK | QUANTITY CHECKED | NO. | ADD'L FILE NAME | BY | DATE

PROFILE — SURVEYED | PLOTTED | CROSS SECTIONS CHECKED | FINAL PLOTTED | NOTE BOOK | STRUCTURE ACTIVITIES CHKD | NO. | BY | DATE

Geo Services, Inc.
Geotechnical, Environmental & Civil Engineering
805 Aanerud Court, Suite 204
Hoffman Estates, Illinois 60565
(630) 355-2836

USER NAME =	DESIGNED - RWC	REVISED -	
	DRAWN - RWC	REVISED -	
PLOT SCALE =	CHECKED - AJP	REVISED -	
PLOT DATE =	DATE - 8/16/2012	REVISED -	

STATE OF ILLINOIS
DEPARTMENT OF TRANSPORTATION

RAMP D
SOIL BORING PLAN AND PROFILE

SCALE: 1:5V 1:50H | SHEET NO. 2 OF 2 SHEETS | STA. 438+00 TO STA. 441+00

F.A. RTE.	SECTION	COUNTY	TOTAL SHEETS	SHEET NO.
		COOK	679	636
		CONTRACT NO.		
FED. ROAD DIST. NO.	ILLINOIS	FED. AID PROJECT		