PAVEMENT MARKING LEGEND

(E)	EXISTING PAVEMENT MARKING	4SW	4" SOLID WHITE
(T)	TEMPORARY PAVEMENT MARKING FROM PREVIOUS STAGE TO REMAIN	4SY	4" SOLID YELLOW
LSW	LETTERS AND SYMBOLS, WHITE	6DW	6" DOTTED WHITE (2' SKIP, 6' DASH)
24SW	24" SOLID WHITE STOP BAR	4KY	4" SKIP-DASH YELLOW (30' SKIP, 10' DASH)
		4SYY	4" SOLID DOUBLE YELLOW (11" C-C)

LEGEND

- PROPOSED PAVEMENT CONSTRUCTION
- DIRECTION OF TRAFFIC
- TEMPORARY CONCRETE BARRIER
- BARRICADE, TYPE III
- FLASHING ARROW BOARD
- IMPACT ATTENUATORS (NON-REDIRECTIVE), TEST LEVEL 2 (SEE IDOT STD 643001)
- DRUMS @ 25' CENTERS (UNLESS NOTED OTHERWISE) WITH STEADY BURNING WARNING LIGHTS
- DIRECTIONAL INDICATOR BARRICADES W/ STEADY BURNING MONO-DIRECTIONAL LIGHTS @ 20' CENTERS

N

50 0 50 100
SCALE IN FEET

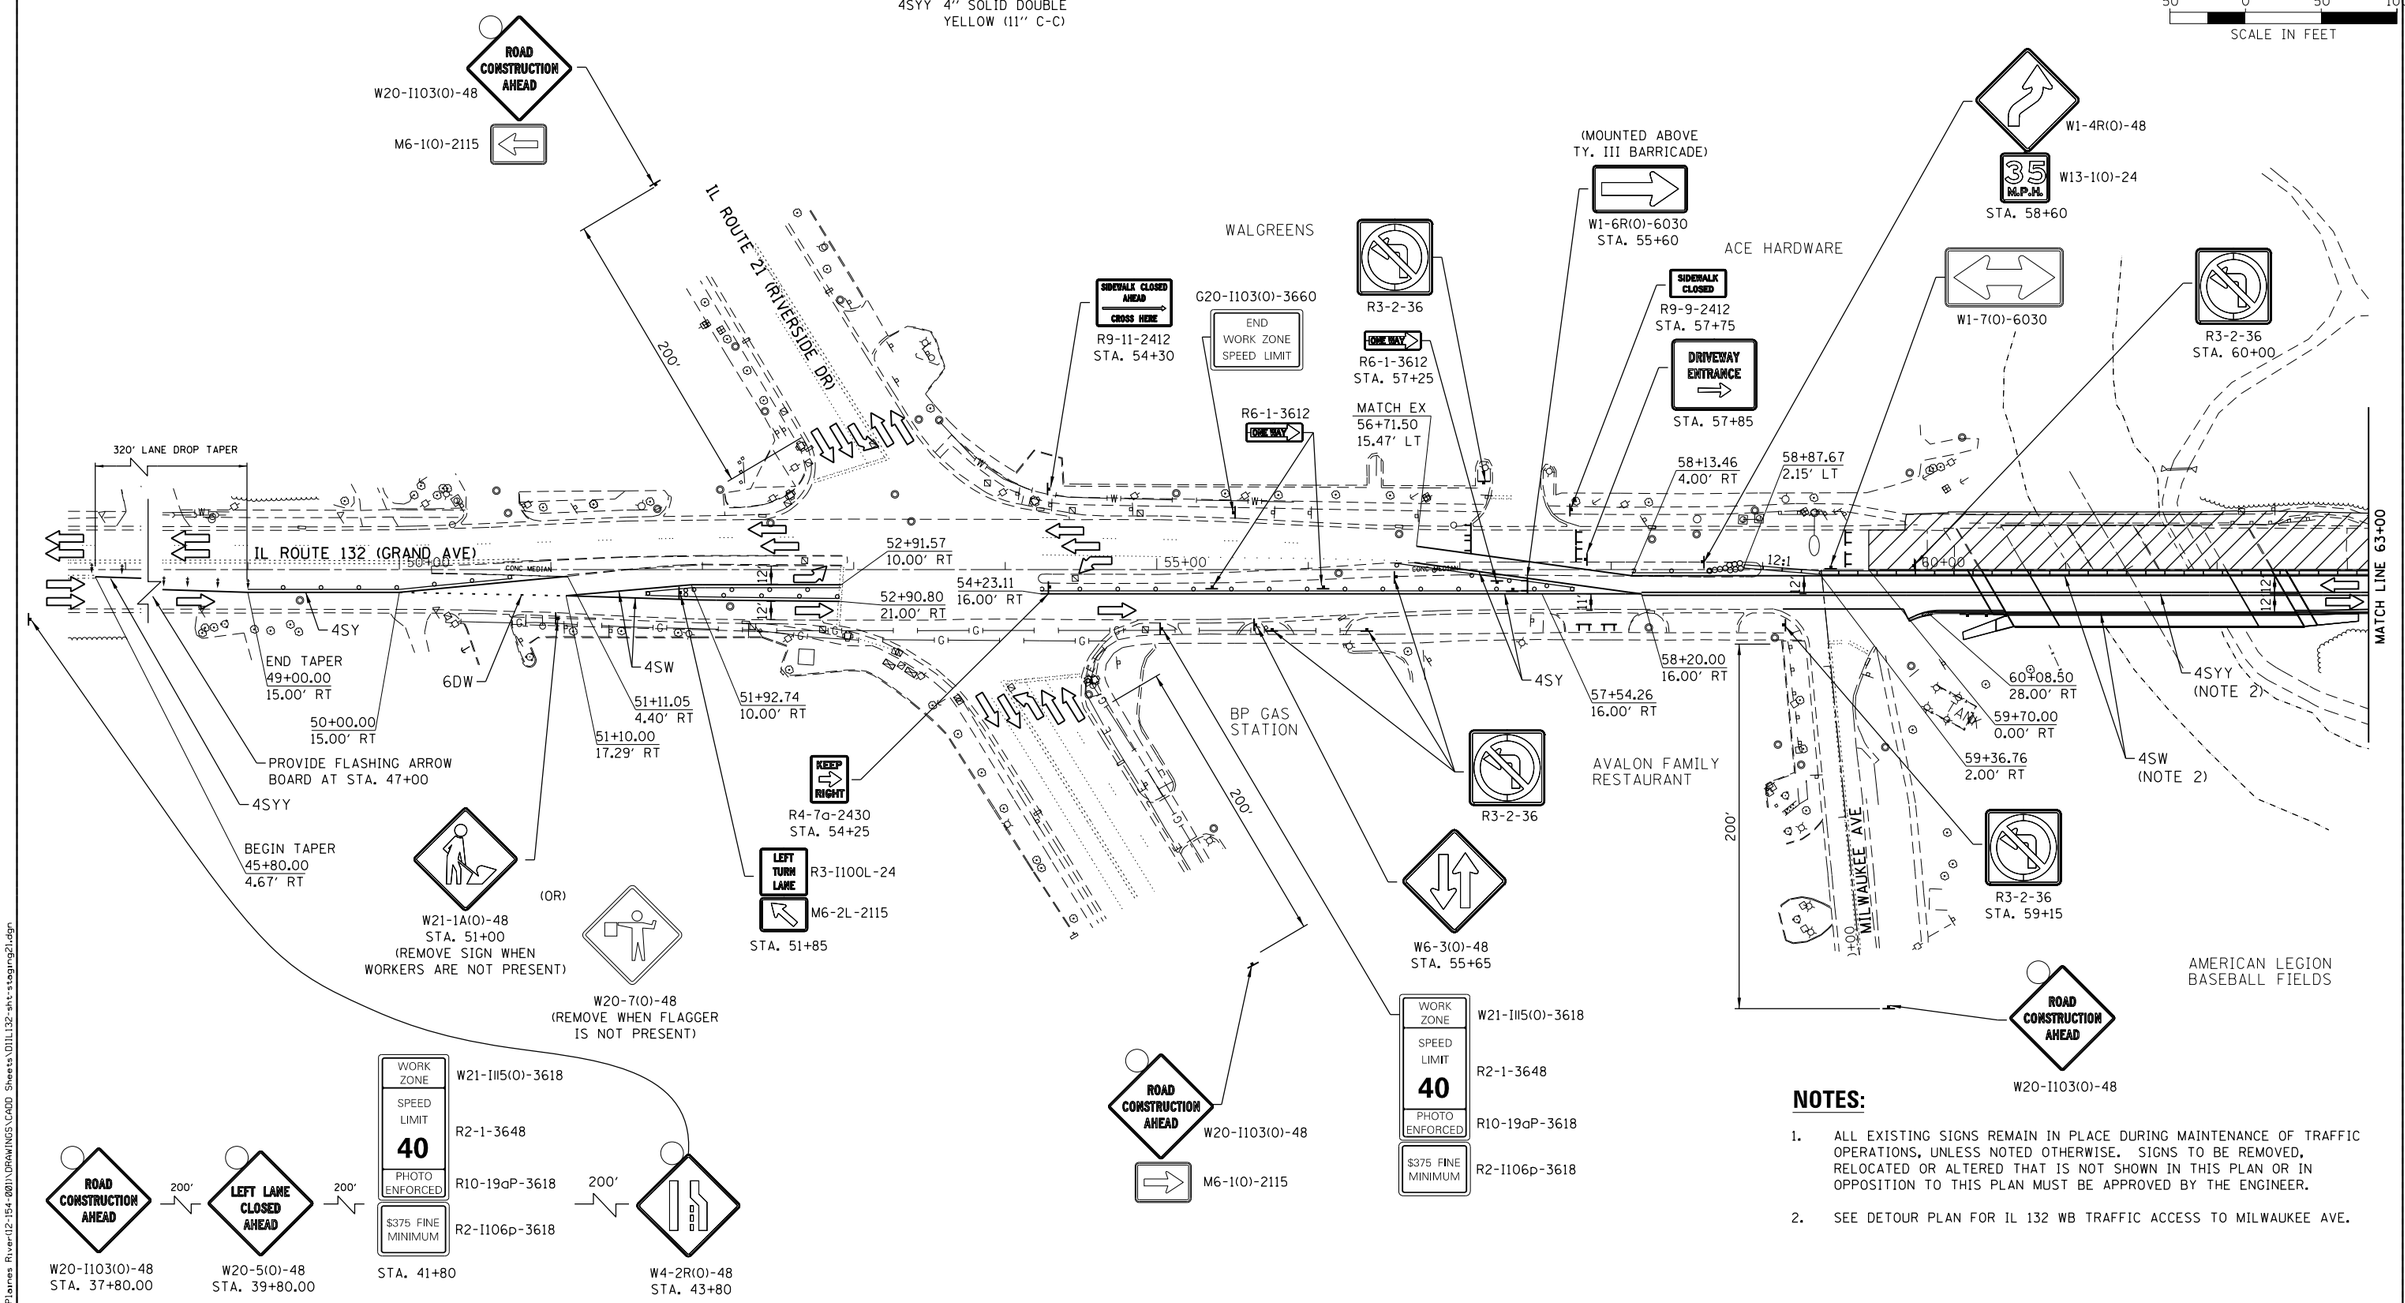

NOTES:

1. ALL EXISTING SIGNS REMAIN IN PLACE DURING MAINTENANCE OF TRAFFIC OPERATIONS, UNLESS NOTED OTHERWISE. SIGNS TO BE REMOVED, RELOCATED OR ALTERED THAT IS NOT SHOWN IN THIS PLAN OR IN OPPOSITION TO THIS PLAN MUST BE APPROVED BY THE ENGINEER.
2. SEE DETOUR PLAN FOR IL 132 WB TRAFFIC ACCESS TO MILWAUKEE AVE.

M:\IL 132 over DesPlaines River\12-154-0001\DRAWINGS\CADD Sheets\DIIL132-sht-staging21.dgn

TERRA ENGINEERING LTD.

USER NAME = JPS	DESIGNED - HTL	REVISED -	
	DRAWN - HTL	REVISED -	
PLOT SCALE =	CHECKED - DPA	REVISED -	
PLOT DATE = 9/25/2013	DATE - 09/25/13	REVISED -	

STATE OF ILLINOIS
DEPARTMENT OF TRANSPORTATION

IL 132 (GRAND AVE.) OVER DES PLAINES RIVER
MAINTENANCE OF TRAFFIC – STAGE 2

SCALE: 1"=50' | SHEET NO. 3 OF 4 SHEETS | STA. 49+00 TO STA. 63+00

F.A.P. RTE.	SECTION	COUNTY	TOTAL SHEETS	SHEET NO.
541	X-6-B-I-1	LAKE	93	24

CONTRACT NO. 60N22

ILLINOIS FED. AID PROJECT