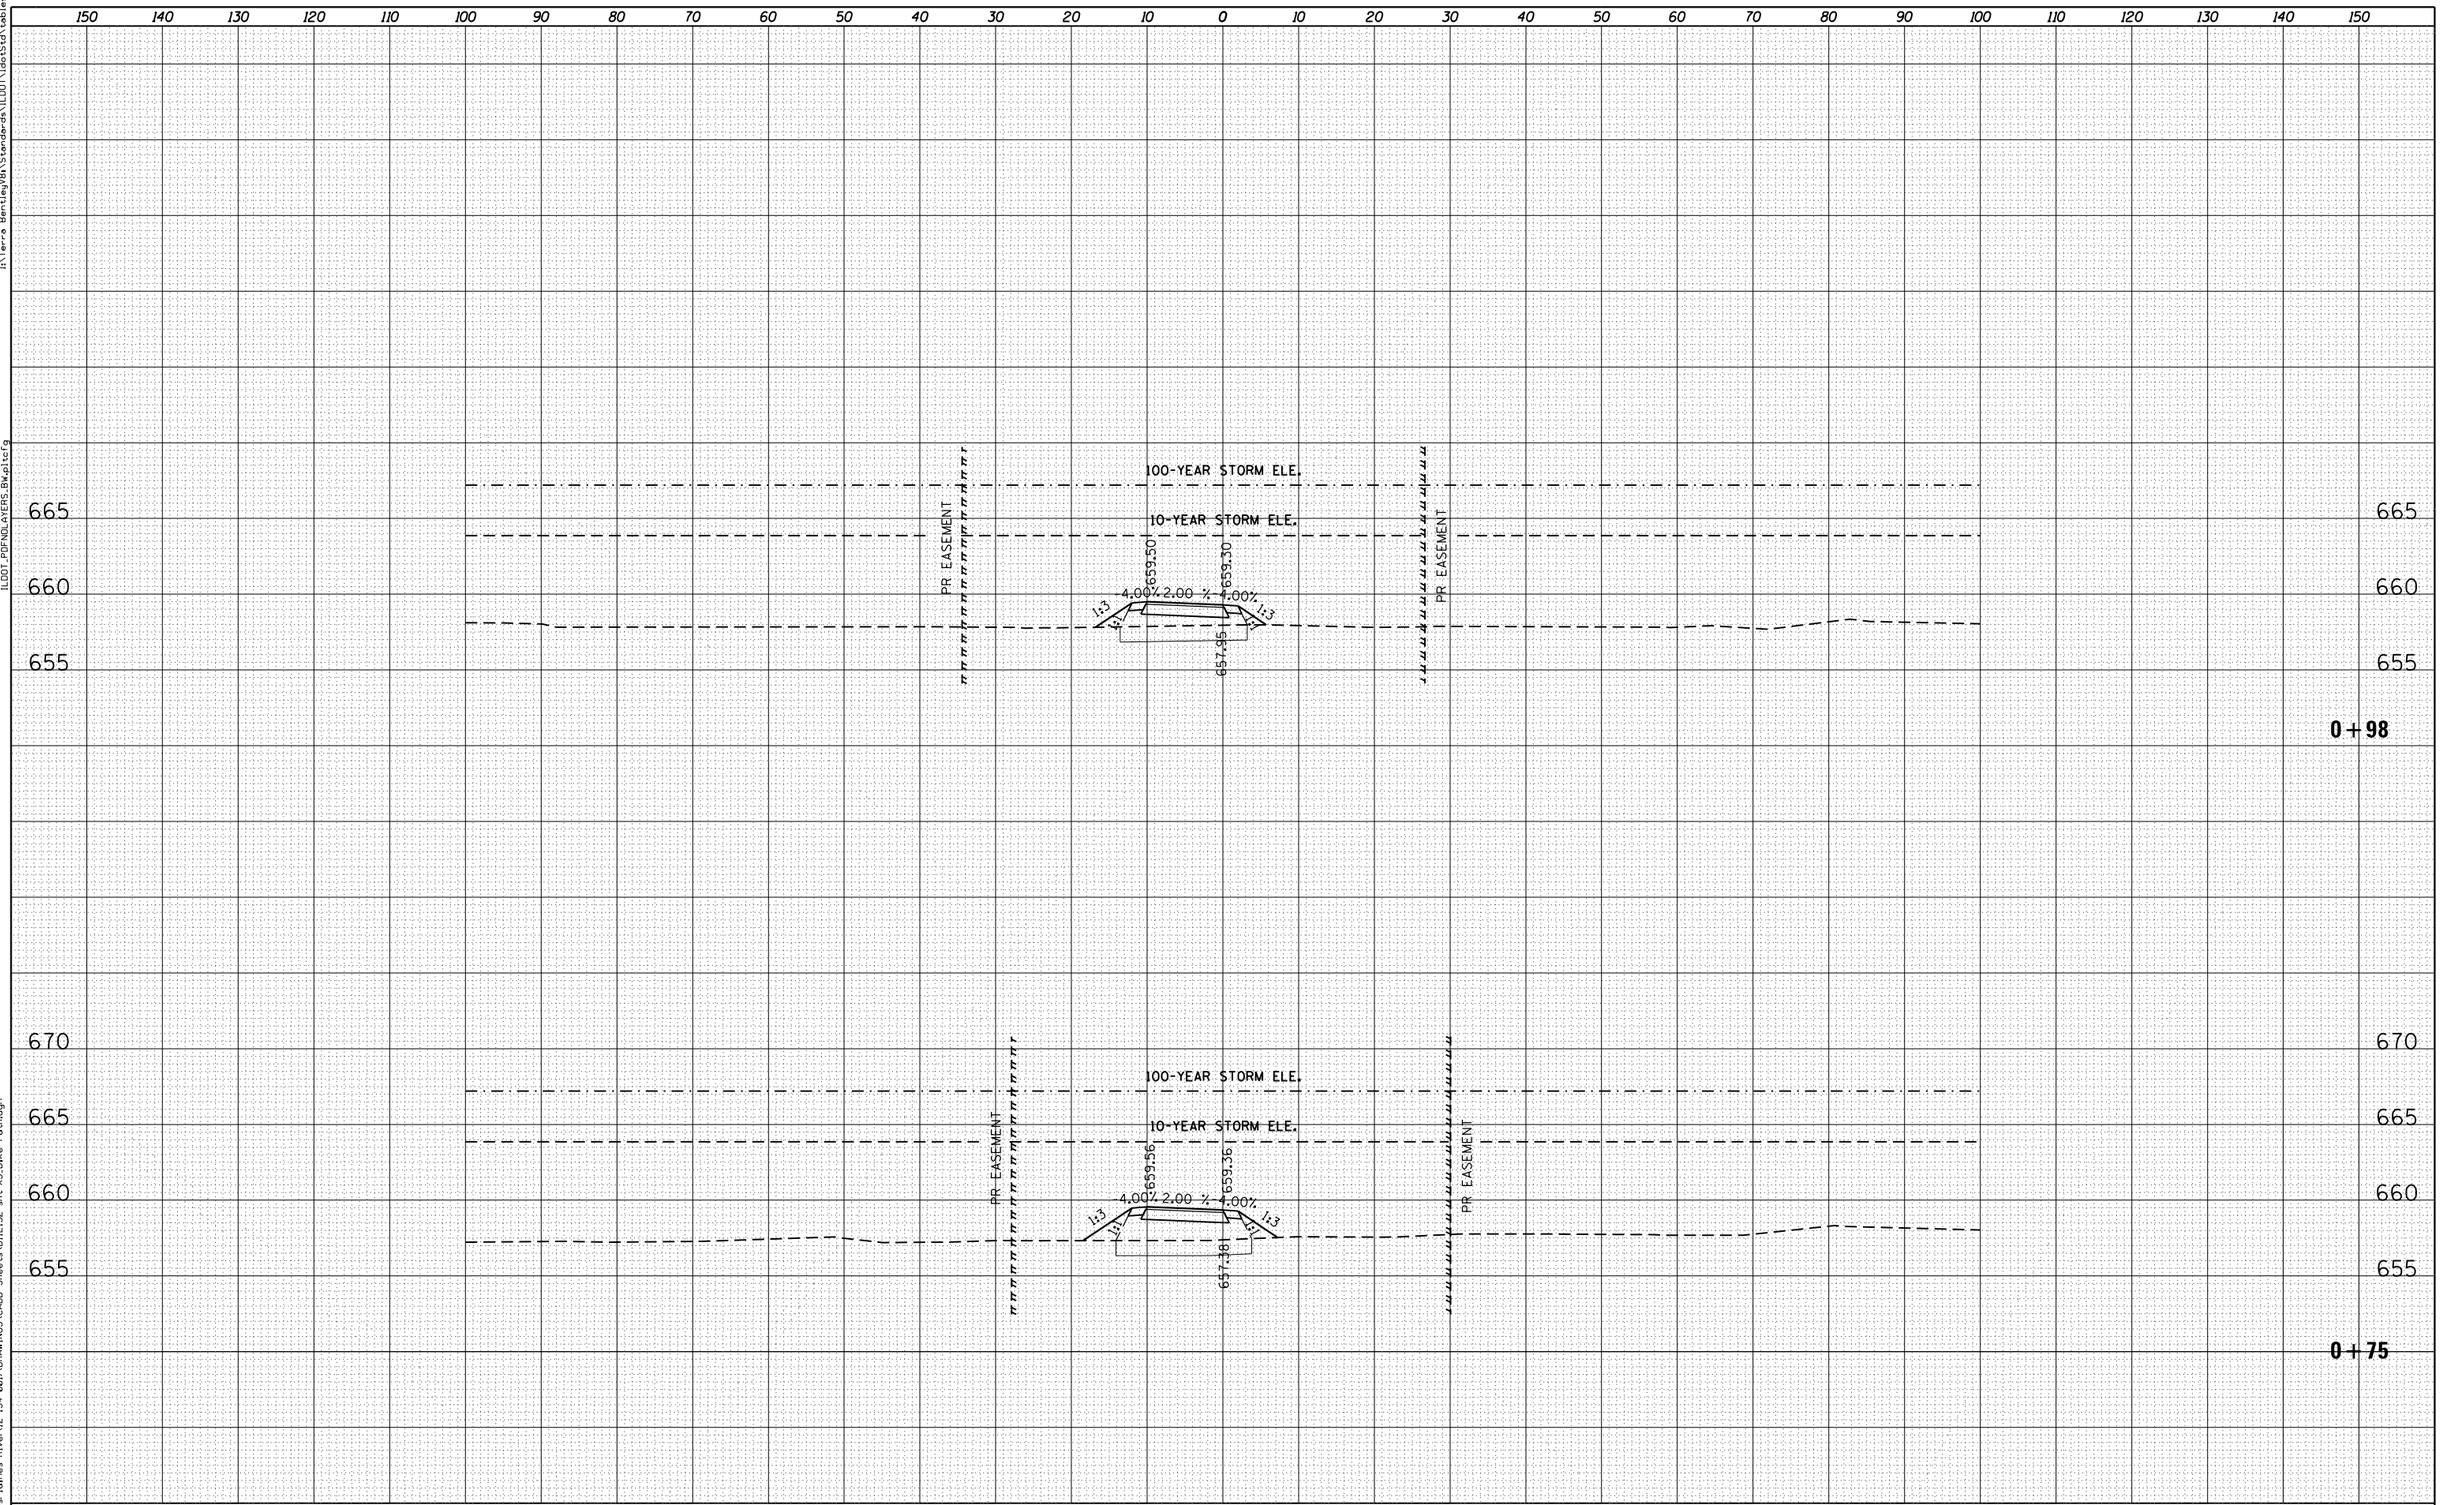

USER NAME = JasonM	DESIGNED - KC	REVISED -	
	DRAWN - KC	REVISED -	
PLOT SCALE = 20.000 ' / in.	CHECKED - DPA	REVISED -	
PLOT DATE = 9/3/2013 3:49:22 PM	DATE - 09/03/13	REVISED -	

TERRA ENGINEERING LTD.

STATE OF ILLINOIS
DEPARTMENT OF TRANSPORTATION

IL 132 (GRAND AVE.) OVER DES PLAINES RIVER
BIKE PATH CONNECTOR CROSS SECTIONS

SCALE: | SHEET NO. OF SHEETS | STA. TO STA.

F.A.P. RTE.	SECTION	COUNTY	TOTAL SHEETS	SHEET NO.
541	X-6-B-I-1	LAKE	93	92

CONTRACT NO. 60N22

ILLINOIS FED. AID PROJECT

FINAL SURVEY | NOTE BOOK | NO. | SURVEYED | PLOTTED | TEMPLATE | AREAS | AREAS CHECKED | BY | DATE

ORIGINAL SURVEY | NOTE BOOK | NO. | SURVEYED | PLOTTED | TEMPLATE | AREAS | AREAS CHECKED | BY | DATE

M:\IL 132 over DesPlaines River\12-154-001\DRAWINGS\CADD Sheets\DIIL132-sht-XS_Bike Path.dgn

I:\Terra Bentley\V8i\Standards\ILDOT\IdotStd\tables\pen\ILDOT_PDFNDLAYERS_BW.pltcfg