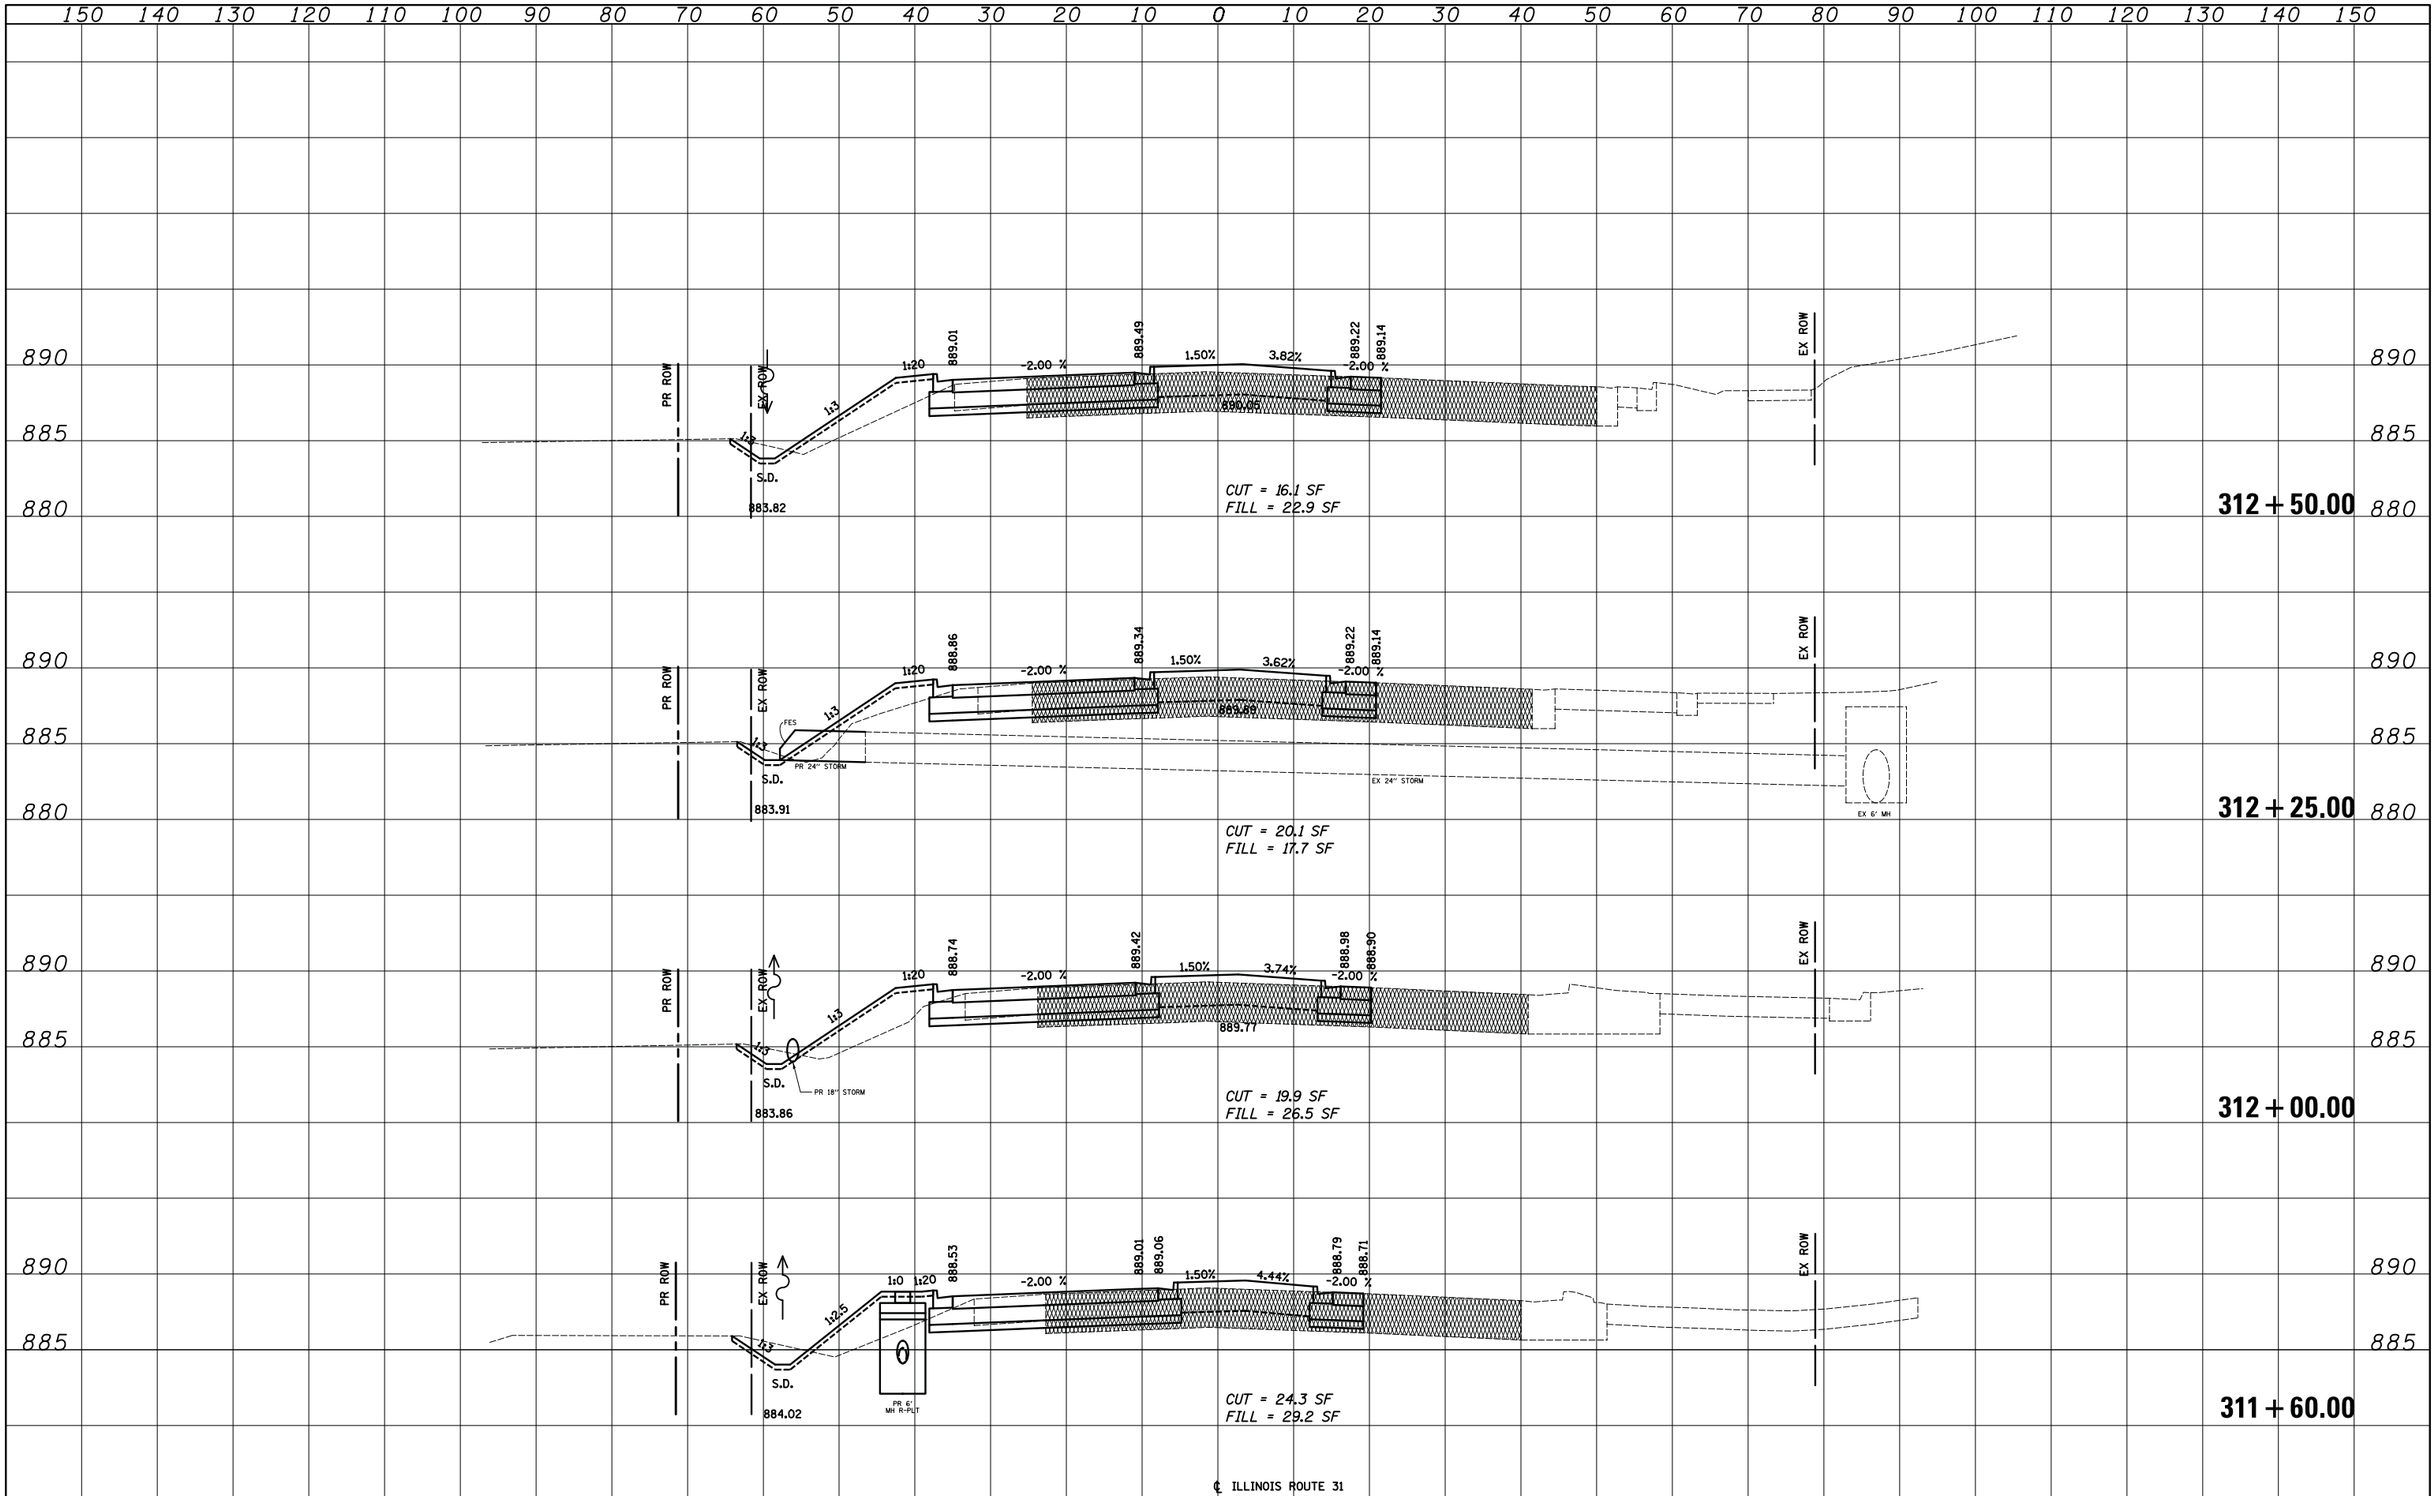

FILE NAME = ...\2278NG-sht-xssht40.dgn	USER NAME = kwh	DESIGNED - KWH	REVISED -	STATE OF ILLINOIS DEPARTMENT OF TRANSPORTATION	CROSS SECTIONS	F.A.U. RTE.	SECTION	COUNTY	TOTAL SHEETS	SHEET NO.
		DRAWN - KWH	REVISED -			3887	18W&RS-5 (12)	McHENRY	151	145
	PLOT SCALE = 10.0000 ' / in.	CHECKED - GAB	REVISED -					CONTRACT NO. 60V72		
	PLOT DATE = 8/5/2013	DATE - 06/24/2013	REVISED -		SCALE: SHEET NO. 40 OF 46 SHEETS STA. 311+60.00 TO STA. 312+50.00	FED. ROAD DIST. NO. 1	ILLINOIS	FED. AID PROJECT		

FINAL SURVEY	BY	DATE
SURVEYED		
PLOTTED		
TEMPLATE		
AREAS		
AREAS CHECKED		
NOTE BOOK NO.		

ORIGINAL SURVEY	BY	DATE
SURVEYED		
PLOTTED		
TEMPLATE		
AREAS		
AREAS CHECKED		
NOTE BOOK NO.		